



EAST ELEVATION

SCALE: 3/32" = 1'-0"

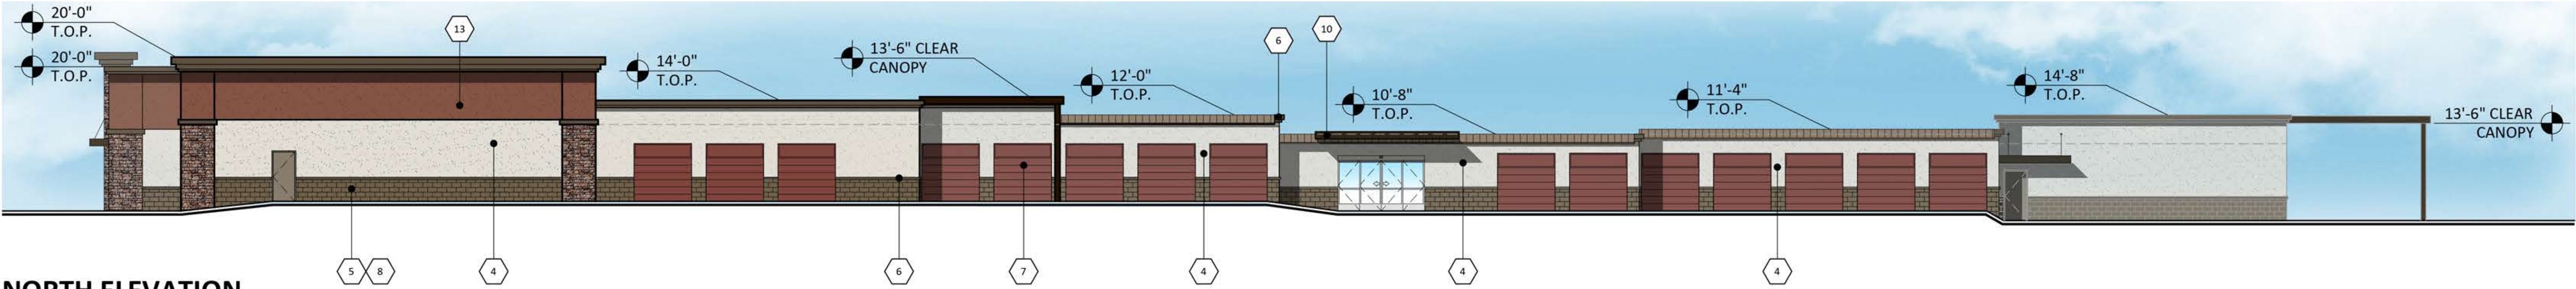

NORTH ELEVATION

SCALE: 3/32" = 1'-0"

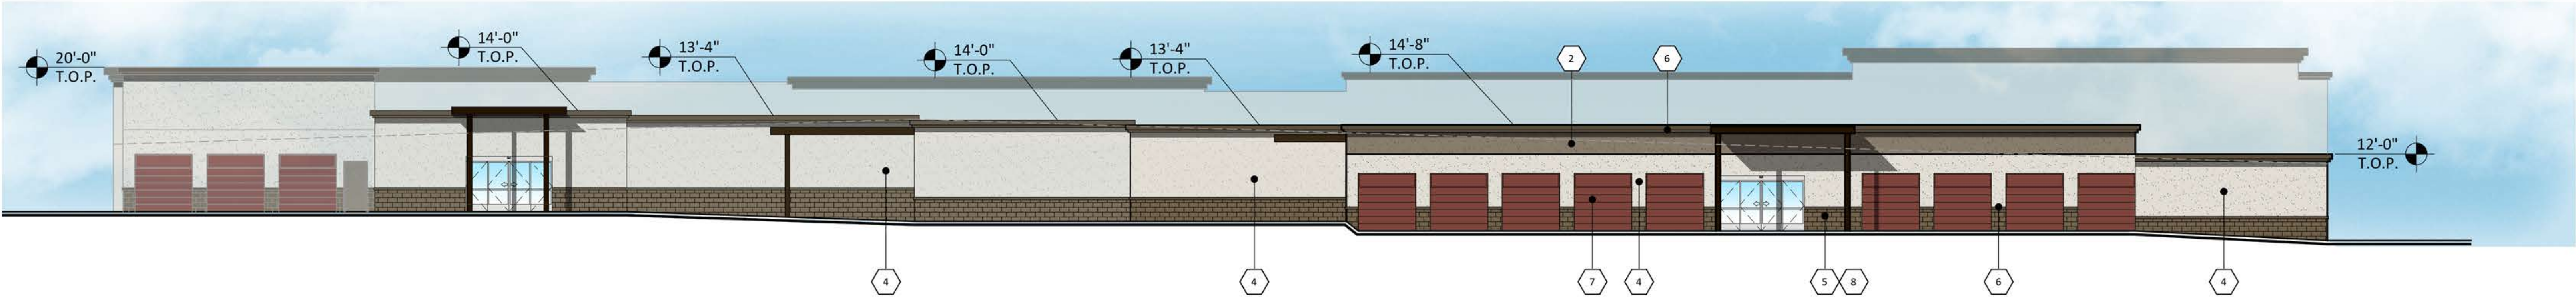

WEST ELEVATION

SCALE: 3/32" = 1'-0"



SOUTH ELEVATION


SCALE: 3/32" = 1'-0"

MATERIALS		MATERIALS		MATERIALS	
1	ANODIZED ALUMINUM STOREFRONT KAWNEER CLEAR	6	PARAPET/TRIM SHERWIN WILLIAMS SW7034 STATUS BRONZE	12	STANDING SEAM METAL ROOF AEP SPAN COOL SIERRA TAN
2	STUCCO FINE FINISH SHERWIN WILLIAMS SW7032 WARM STONE	7	JANUS INTERNATIONAL ROLL-UP DOOR CEDAR RED	13	STUCCO FINE FINISH DUNN EDWARDS DE6091 RED HOOK
3	AEP SPAN METAL NU-WAVE CORRUGATED COOL METALLIC CHAMPAGNE	8	CUSTOM BUILDING PRODUCTS GROUT SOLUTIONS #59 SADDLE BROWN		
4	STUCCO FINE FINISH SHERWIN WILLIAMS SW7035 AESTHETIC WHITE	9	METAL DOOR PAINTED TO MATCH SHERWIN WILLIAMS SW7032 WARM STONE		
5	SUPERLITE BLOCK SMOOTH FACE COCOA BROWN	10	MCBI METAL AWNING DARK BRONZE		
		11	CORONADO ROCKY MOUNTAIN LEDGE COPPER CANYON		

PROPOSED SELF-STORAGE
SWC BROWN ROAD AND ELLSWORTH ROAD
MESA, ARIZONA
DATE: 04-17-2017 (PRELIMINARY)




©2016 RKAA ARCHITECTS, INC. ALL RIGHTS RESERVED. THIS DRAWING IS AN INSTRUMENT OF SERVICE. IT IS THE PROPERTY OF RKAA ARCHITECTS, INC. AND MAY NOT BE DUPLICATED, USED OR DISCLOSED WITHOUT WRITTEN PERMISSION OF THE ARCHITECT.

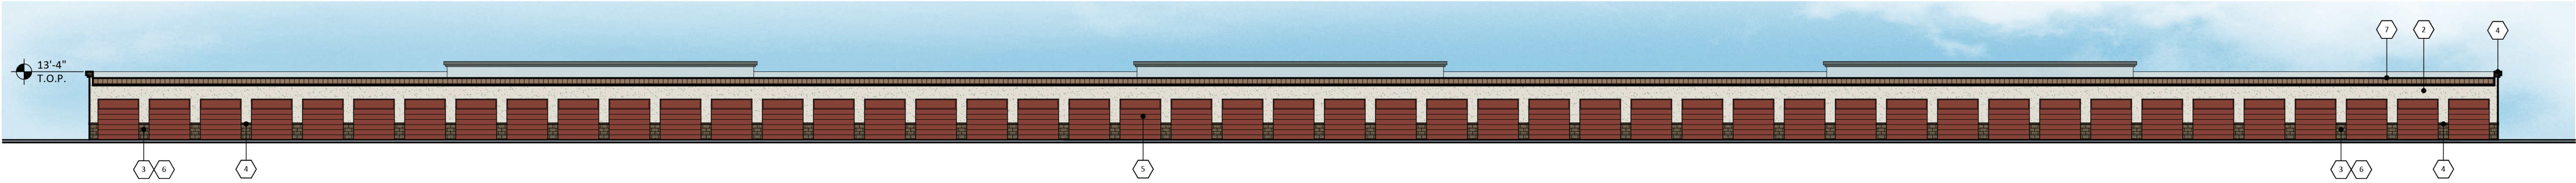


EAST ELEVATION

SCALE: 1/16" = 1'-0"

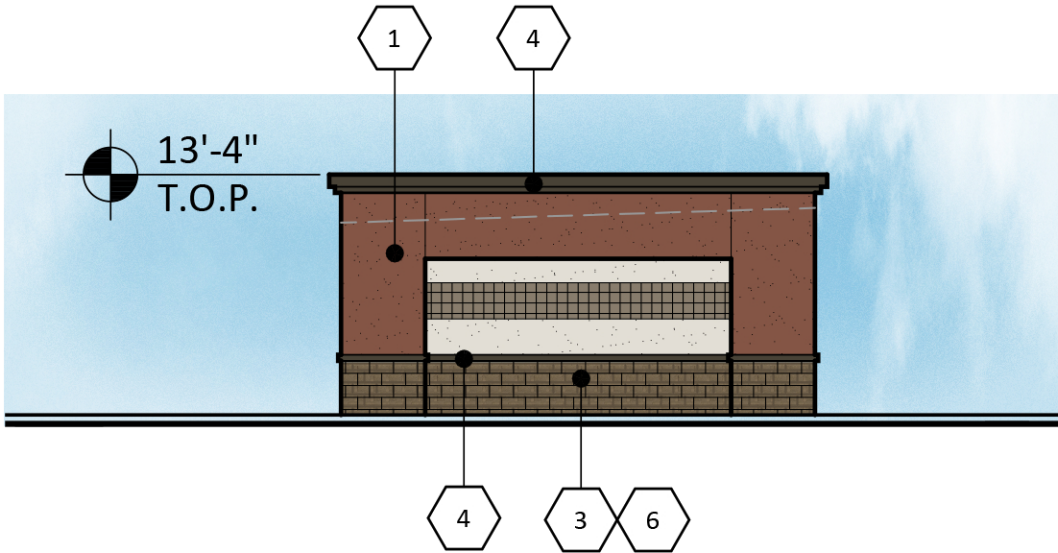

NORTH ELEVATION


SCALE: 3/32" = 1'-0"

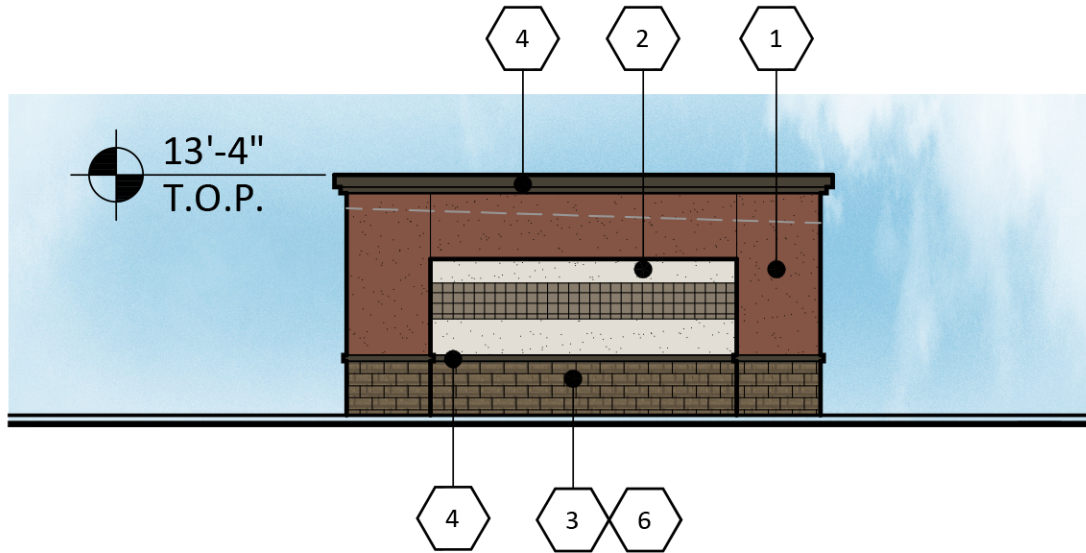

SOUTH ELEVATION

SCALE: 3/32" = 1'-0"

MATERIALS	
1	STUCCO FINE FINISH DUNN EDWARDS DE6091 RED HOOK
2	STUCCO FINE FINISH SHERWIN WILLIAMS SW7035 AESTHETIC WHITE
3	SUPERLITE BLOCK SMOOTH FACE COCOA BROWN
4	PARAPET/TRIM SHERWIN WILLIAMS SW7034 STATUS BRONZE
5	JANUS INTERNATIONAL ROLL-UP DOOR CEDAR RED
6	CUSTOM BUILDING PRODUCTS GROUT SOLUTIONS #59 SADDLE BROWN
7	STANDING SEAM METAL ROOF AEP SPAN COOL SIERRA TAN
8	SUPERLITE 8X8X16 VERTICAL SCORED BLOCK PAINTED SHERWIN WILLIAMS SW7032 WARM STONE

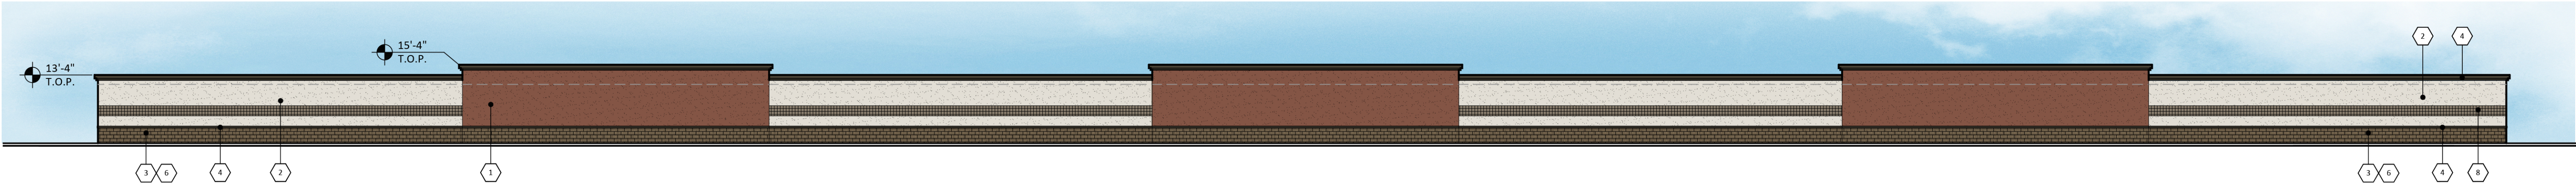

WEST ELEVATION

SCALE: 1/16" = 1'-0"

PROPOSED SELF-STORAGE
SWC BROWN ROAD AND ELLSWORTH ROAD
MESA, ARIZONA
DATE: 04-17-2017 (PRELIMINARY)




© 2016 RKAA
ARCHITECTS, INC. ALL
RIGHTS RESERVED.
THIS DRAWING IS AN
INSTRUMENT OF
SERVICE. IT IS THE
PROPERTY OF RKAA
ARCHITECTS, INC. AND
MAY NOT BE
DUPLICATED, USED OR
DISCLOSED WITHOUT
WRITTEN PERMISSION
OF THE ARCHITECT.

EL-2


#16222.50

RKAA
ARCHITECTS, INC.

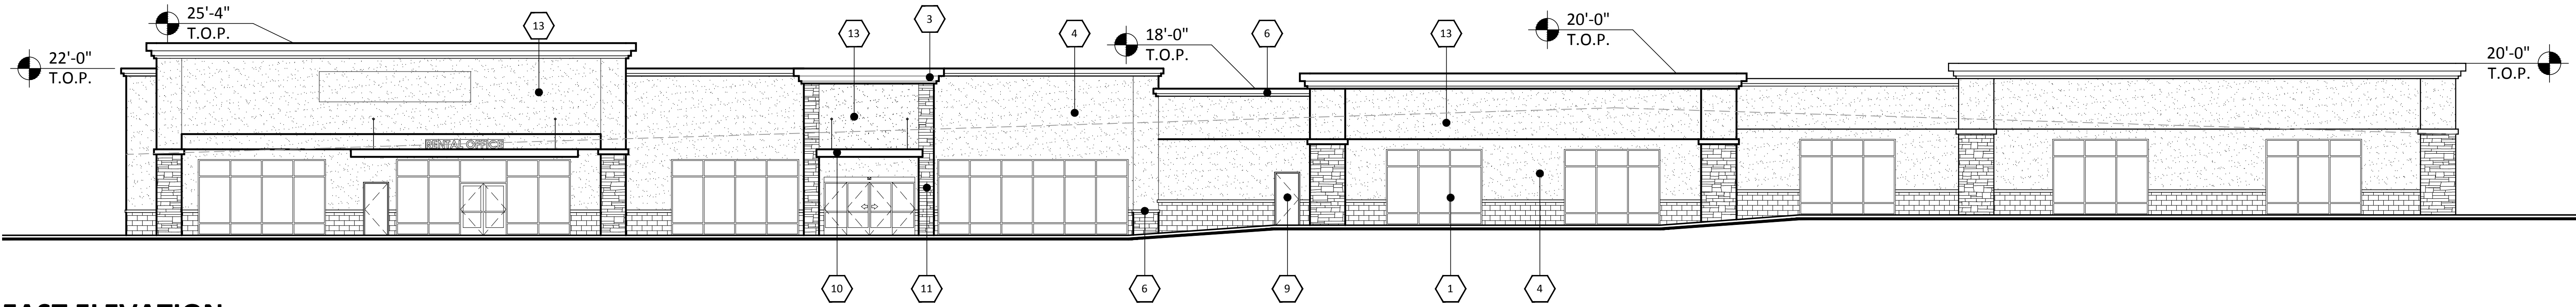


EAST ELEVATION

SCALE: 3/32" = 1'-0"

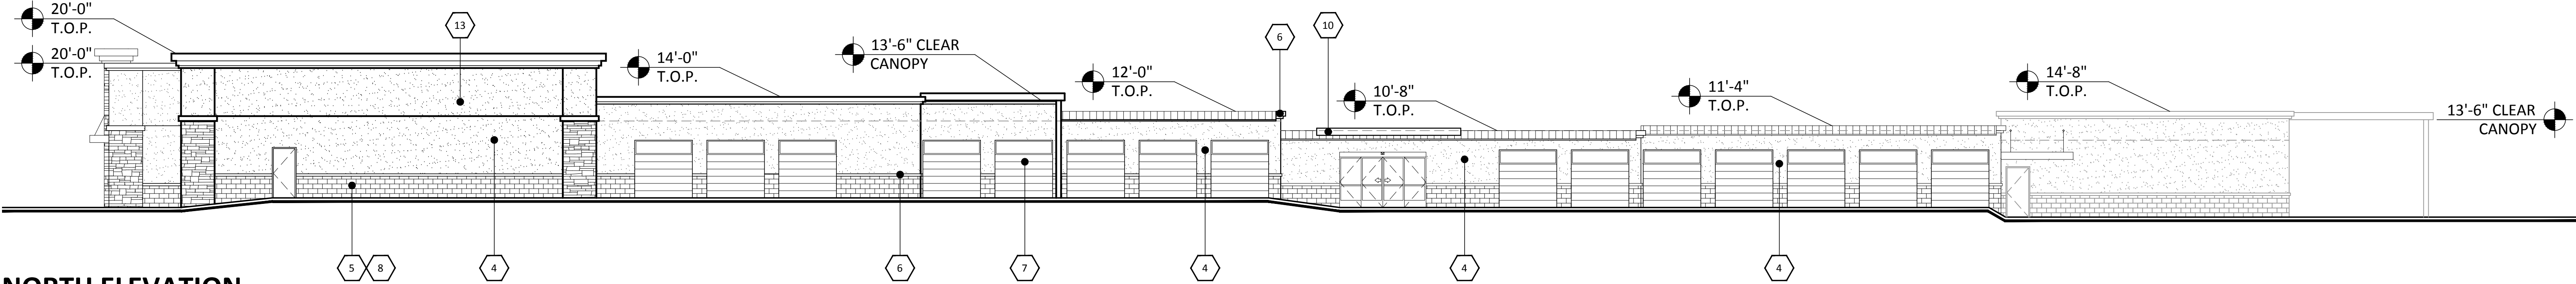


NORTH ELEVATION

SCALE: 3/32" = 1'-0"

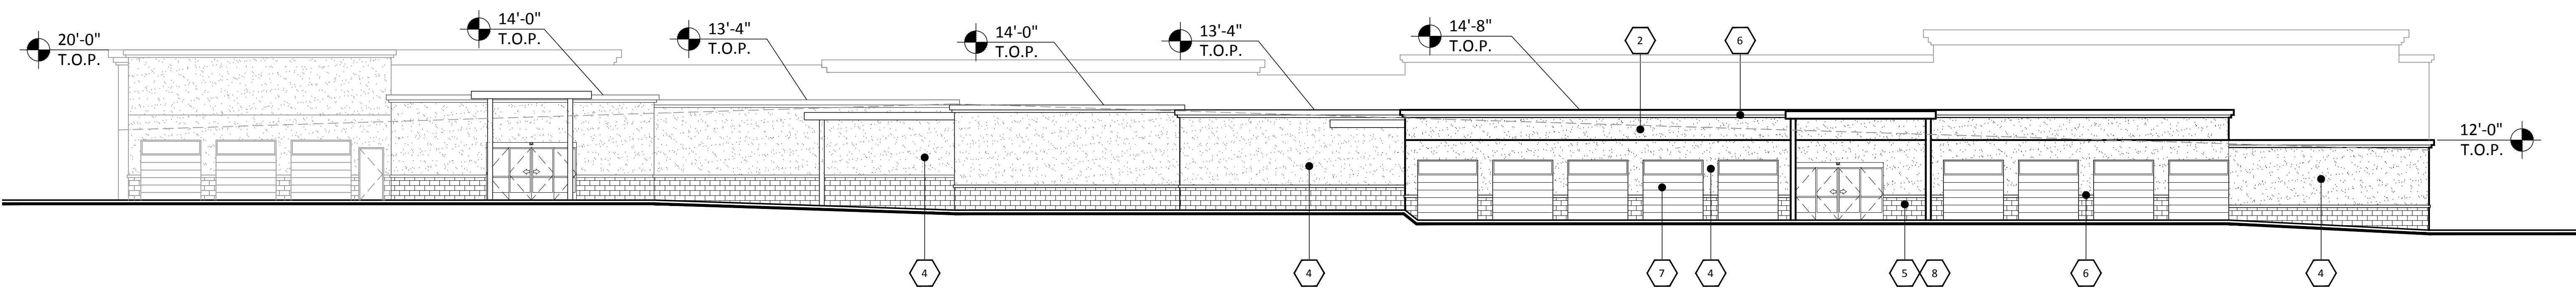

WEST ELEVATION

SCALE: 3/32" = 1'-0"

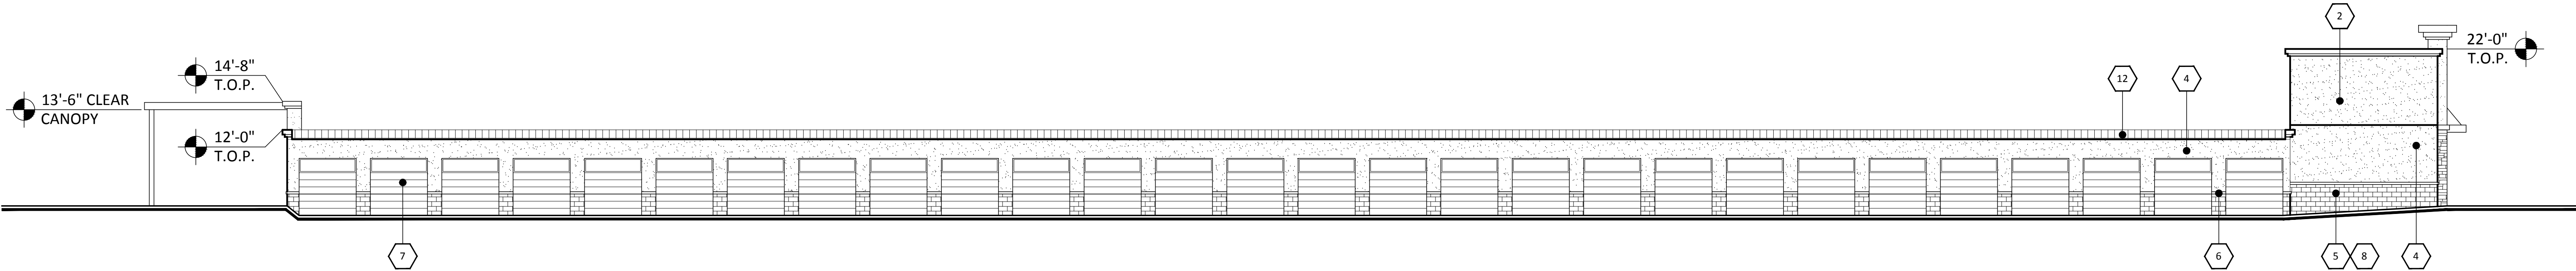


SOUTH ELEVATION

SCALE: 3/32" = 1'-0"

MATERIALS		MATERIALS		MATERIALS	
1	ANODIZED ALUMINUM STOREFRONT KAWNEER CLEAR	6	PARAPET/TRIM SHERWIN WILLIAMS SW7034 STATUS BRONZE	12	STANDING SEAM METAL ROOF AEP SPAN COOL SIERRA TAN
2	STUCCO FINE FINISH SHERWIN WILLIAMS SW7032 WARM STONE	7	JANUS INTERNATIONAL ROLL-UP DOOR CEDAR RED	13	STUCCO FINE FINISH DUNN EDWARDS DE6091 RED HOOK
3	AEP SPAN METAL NU-WAVE CORRUGATED COOL METALLIC CHAMPAGNE	8	CUSTOM BUILDING PRODUCTS GROUT SOLUTIONS #59 SADDLE BROWN		
4	STUCCO FINE FINISH SHERWIN WILLIAMS SW7035 AESTHETIC WHITE	9	METAL DOOR PAINTED TO MATCH SHERWIN WILLIAMS SW7032 WARM STONE		
5	SUPERLITE BLOCK SMOOTH FACE COCOA BROWN	10	MCBI METAL AWNING DARK BRONZE		
		11	CORONADO ROCKY MOUNTAIN LEDGE COPPER CANYON		


PROPOSED SELF-STORAGE
SWC BROWN ROAD AND ELLSWORTH ROAD
MESA, ARIZONA
DATE: 04-17-2017 (PRELIMINARY)

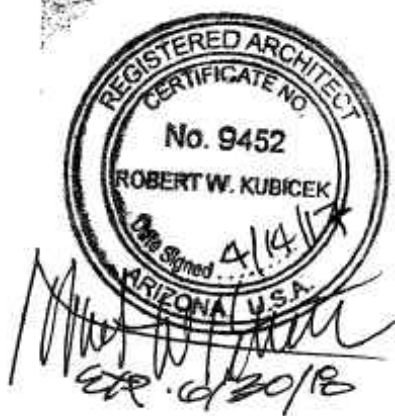

© 2016 RKAA
ARCHITECTS, INC. ALL
RIGHTS RESERVED.
THIS DRAWING IS AN
INSTRUMENT OF
SERVICE. IT IS THE
PROPERTY OF RKAA
ARCHITECTS, INC. AND
MAY NOT BE
DUPLICATED, USED OR
DISCLOSED WITHOUT
WRITTEN PERMISSION
OF THE ARCHITECT.


EL-1
#16222.50



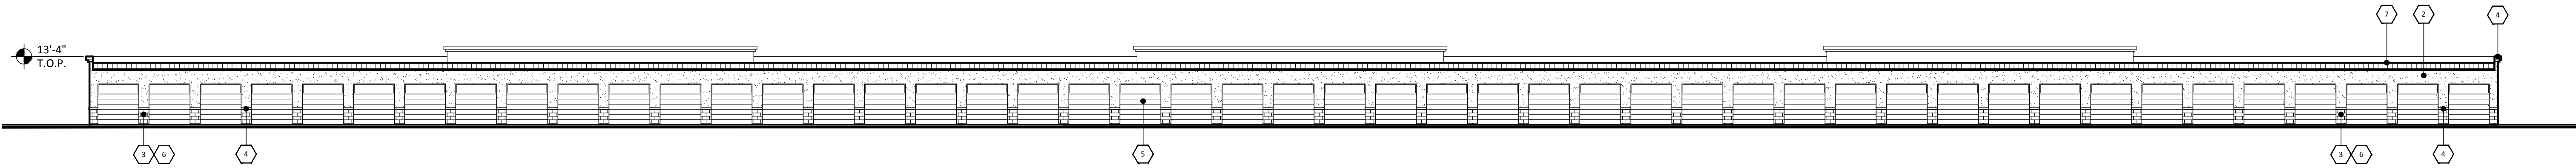


EAST ELEVATION

SCALE: 1/16" = 1'-0"

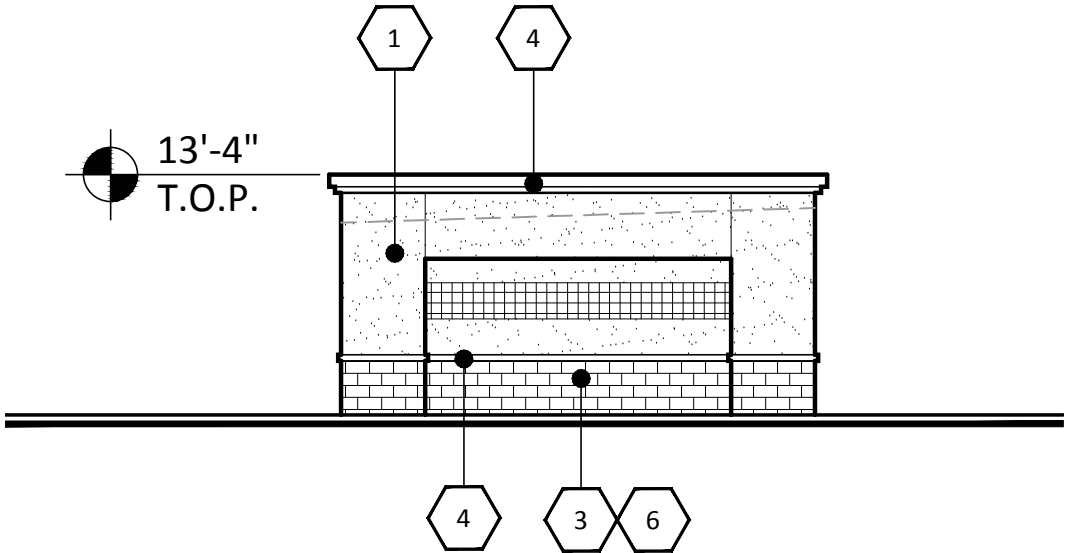

NORTH ELEVATION


SCALE: 3/32" = 1'-0"

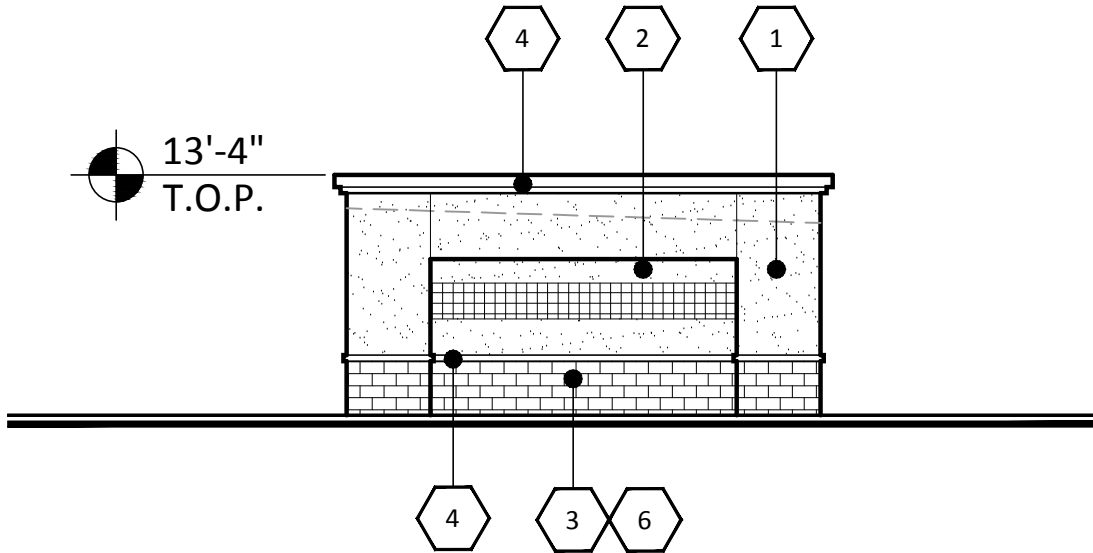

SOUTH ELEVATION

SCALE: 3/32" = 1'-0"

MATERIALS	
1	STUCCO FINE FINISH DUNN EDWARDS DE6091 RED HOOK
2	STUCCO FINE FINISH SHERWIN WILLIAMS SW7035 AESTHETIC WHITE
3	SUPERLITE BLOCK SMOOTH FACE COCOA BROWN
4	PARAPET/TRIM SHERWIN WILLIAMS SW7034 STATUS BRONZE
5	JANUS INTERNATIONAL ROLL-UP DOOR CEDAR RED
6	CUSTOM BUILDING PRODUCTS GROUT SOLUTIONS #59 SADDLE BROWN
7	STANDING SEAM METAL ROOF AEP SPAN COOL SIERRA TAN
8	SUPERLITE 8X8X16 VERTICAL SCORED BLOCK PAINTED SHERWIN WILLIAMS SW7032 WARM STONE

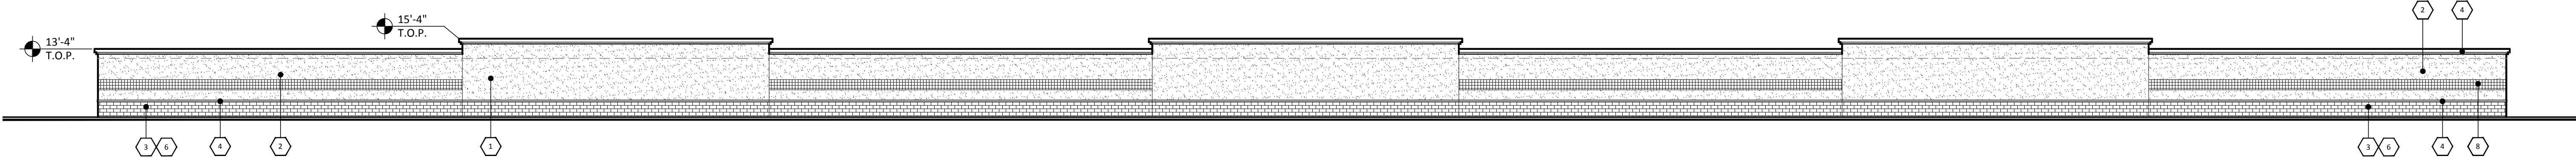

WEST ELEVATION

SCALE: 1/16" = 1'-0"

PROPOSED SELF-STORAGE
SWC BROWN ROAD AND ELLSWORTH ROAD
MESA, ARIZONA
DATE: 04-17-2017 (PRELIMINARY)





© 2016 R K A A
ARCHITECTS, INC. ALL
RIGHTS RESERVED.
THIS DRAWING IS AN
INSTRUMENT OF
SERVICE. IT IS THE
PROPERTY OF R K A A
ARCHITECTS, INC. AND
MAY NOT BE
DUPLICATED, USED OR
DISCLOSED WITHOUT
WRITTEN PERMISSION
OF THE ARCHITECT.

EL-2


#16222.50



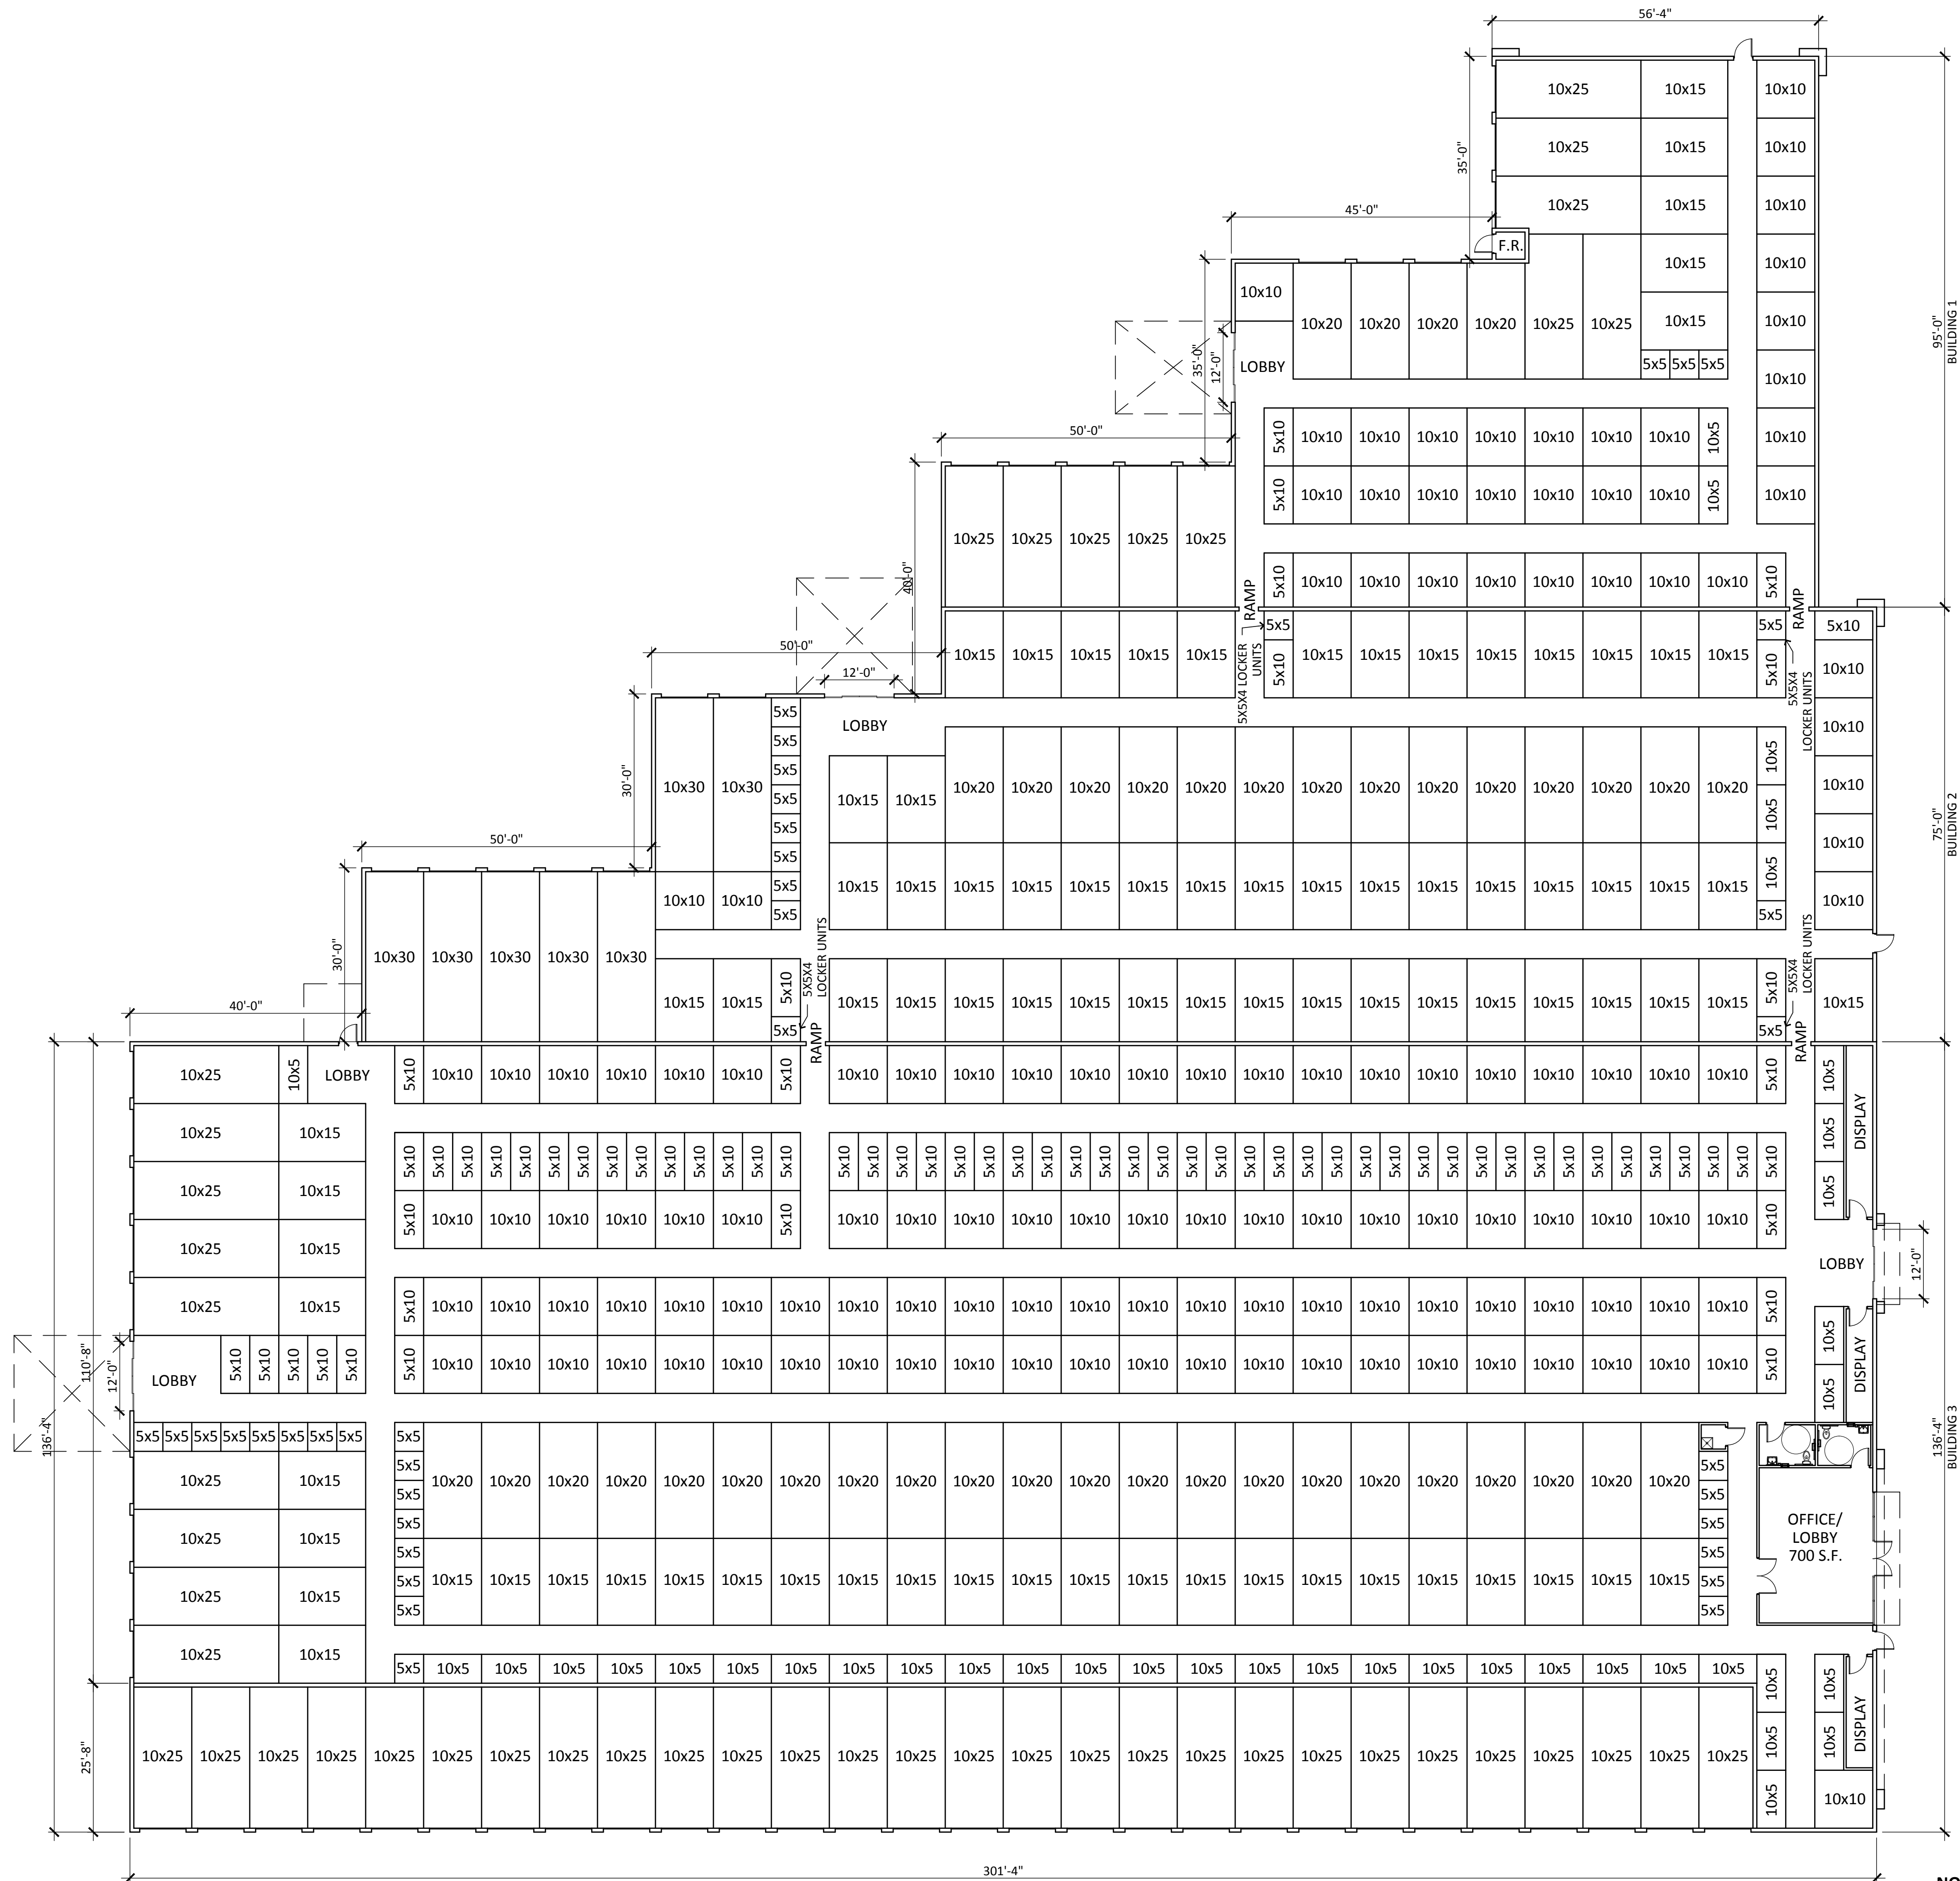


 

Statistics						
Description	Symbol	Avg	Max	Min	Max/Min	Avg/Min
FC AFG	+	3.1 fc	29.1 fc	0.2 fc	145.5:1	15.5:1
PL FC	×	0.0 fc	0.1 fc	0.0 fc	N/A	N/A

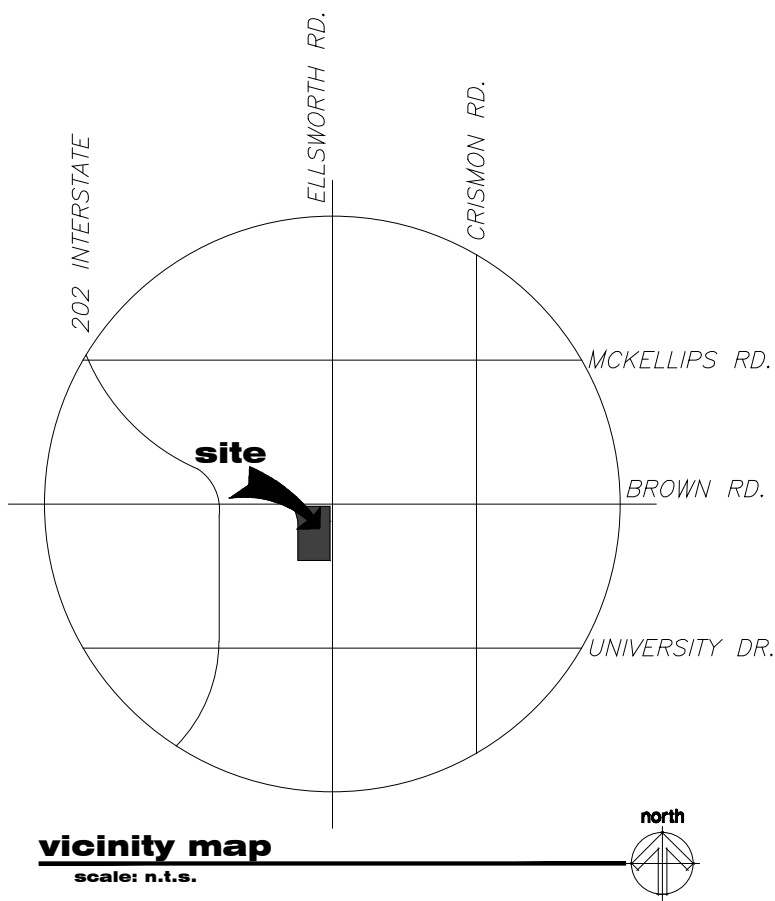

PROPOSED SELF-STORAGE
SWC BROWN ROAD AND ELLSWORTH ROAD
MESA, ARIZONA
DATE: 04-14-2017 (PRELIMINARY)

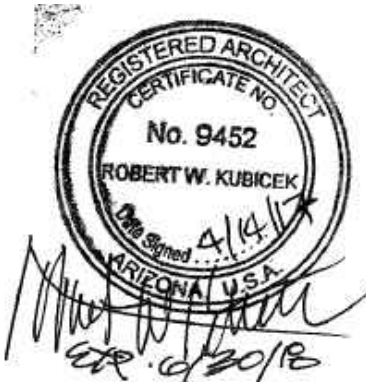


© 2016 R K A A
ARCHITECTS, INC. ALL
RIGHTS RESERVED.
THIS DRAWING IS AN
INSTRUMENT OF
SERVICE. IT IS THE
PROPERTY OF R K A A
ARCHITECTS, INC. AND
MAY NOT BE
DUPLICATED, USED OR
DISCLOSED WITHOUT
WRITTEN PERMISSION
OF THE ARCHITECT.

PM-1

#16222.50

RKAA
ARCHITECTS, INC.

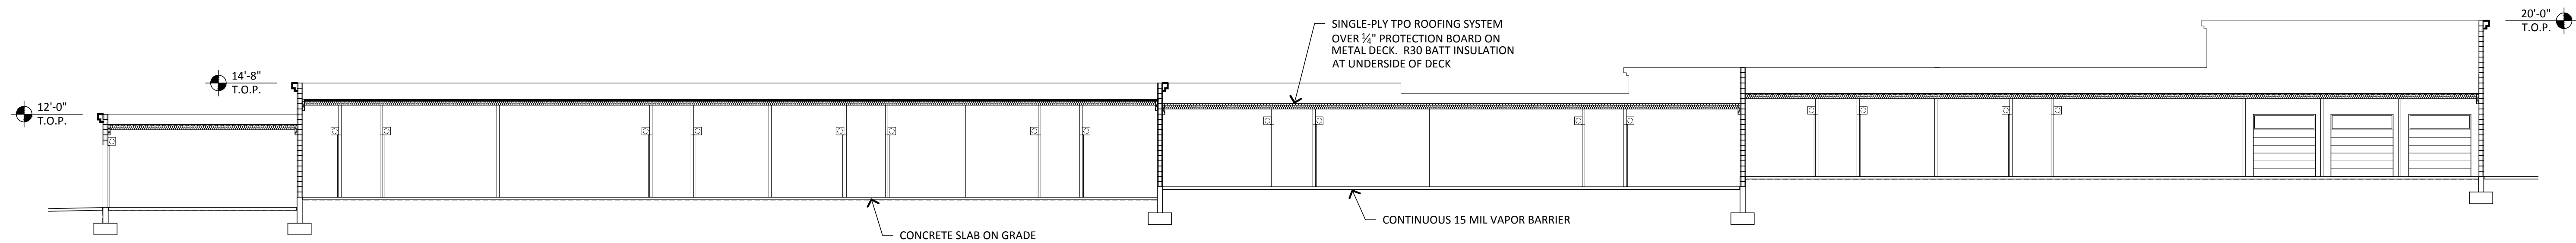

BUILDING SECTION

SCALE: 3/32" = 1'-0"

PROPOSED SELF-STORAGE
SWC BROWN ROAD AND ELLSWORTH ROAD
MESA, ARIZONA
DATE: 04-28-2017 (PRELIMINARY)



© 2016 RKAA
ARCHITECTS, INC. ALL
RIGHTS RESERVED.
THIS DRAWING IS AN
INSTRUMENT OF
SERVICE. IT IS THE
PROPERTY OF RKAA
ARCHITECTS, INC. AND
MAY NOT BE
DUPLICATED, USED OR
DISCLOSED WITHOUT
WRITTEN PERMISSION
OF THE ARCHITECT.

SE-1
#16222.50



PROJECT DIRECTORY

DEVELOPER:
LAACO LTD
431 W. 7TH STREET
LOS ANGELES, CALIFORNIA 90014
CONTACT: JOHN HATHAWAY
E-MAIL: john.hathaway@laaco.net

ARCHITECT:
ROBERT KUBICEK ARCHITECTS & ASSOCIATES
2233 EAST THOMAS ROAD
PHOENIX, ARIZONA 85016
CONTACT: ROBERT KUBICEK
PHONE: (602) 955-3900
FAX: (602) 955-0496
E-MAIL: rkubicek@rkaa.com

SITE DATA

EXISTING ZONING:	RS-43
PROPOSED ZONING:	LC BIZ
CASE NUMBER:	PS17-013 (PLN2017-00081)
APN:	218-07-001-N
GROSS SITE AREA:	4.84 ACRES (210,845 S.F.)
NET SITE AREA:	4.00 ACRES (174,367 S.F.)

PROPOSED USE:	MINI-STORAGE
CONSTRUCTION TYPE:	IIIB
BUILDING HEIGHT:	30' MAX ALLOWED

SETBACKS:	
FRONT:	15' LANDSCAPE & BUILDING
SIDE:	20' LANDSCAPE/25' BUILDING
REAR:	0' - 15' RANGE

BUILDING AREA:	
BUILDING A:	66,983 S.F.
BUILDING B:	12,412 S.F.

TOTAL BUILDING AREA:	79,395 S.F.
SITE COVERAGE:	46%

TOTAL PARKING REQUIRED:	6 SPACES
-------------------------	----------

MINI-STORAGE (79,395 S.F.)
4 SPACES PLUS 2 FOR MANAGER'S QUARTERS/OFFICE = 6 SPACES

TOTAL PARKING PROVIDED:	13 SPACES
-------------------------	-----------


ACCESSIBLE SPACES REQUIRED:	1 SPACES
ACCESSIBLE SPACES PROVIDED:	2 SPACES

LEGAL DESCRIPTION

A PORTION OF THE NORTHEAST QUARTER OF SECTION 16,
TOWNSHIP 1 NORTH, RANGE 7 EAST OF THE GILA AND SALT RIVER
BASE AND MERIDIAN, MARICOPA COUNTY, ARIZONA

BASIS OF BEARING

THE NORTH LINE OF SECTION 16, TOWNSHIP 1 NORTH, RANGE 7
EAST, FROM THE NE CORNER OF SECTION 16, THAT IS A BRASS CAP IN
HAND HOLE AT ELLSWORTH AND BROWN, N89°53'29", 5,290.19' TO
A BRASS CAP IN HAND HOLE ON THE EAST SIDE OF THE OVERPASS OF
BROWN RD. AT THE LOOP 202.

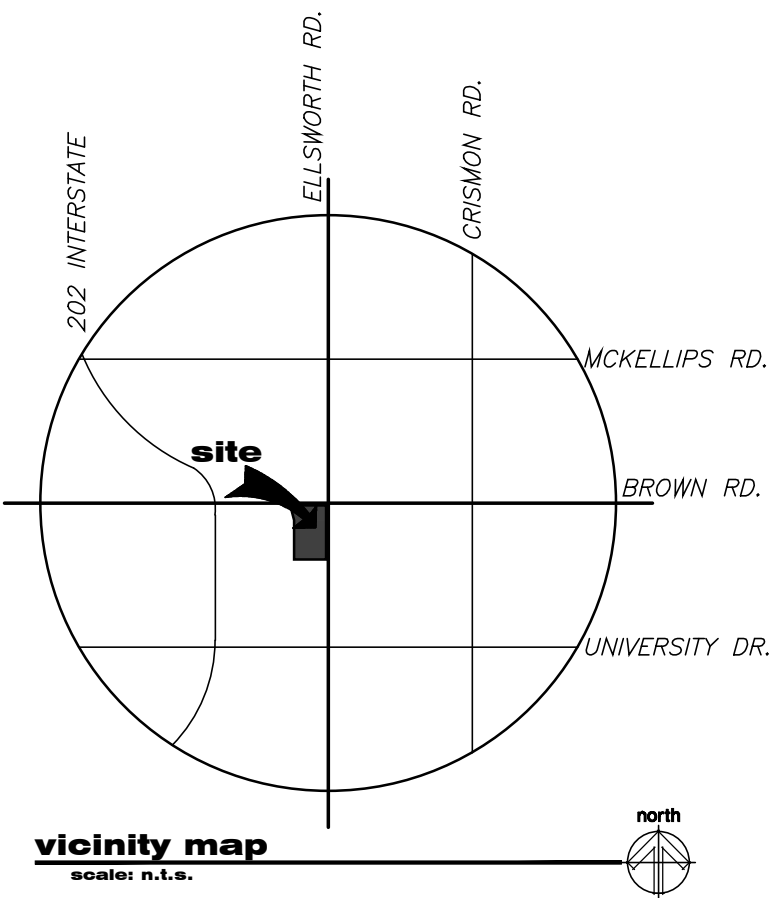


ZONED LC (C-2)
220-19-007C
NOT A PART

ZONED LC (C-2)
220-19-007E
NOT A PART

SITE PLAN

SCALE: 1" = 40'-0"

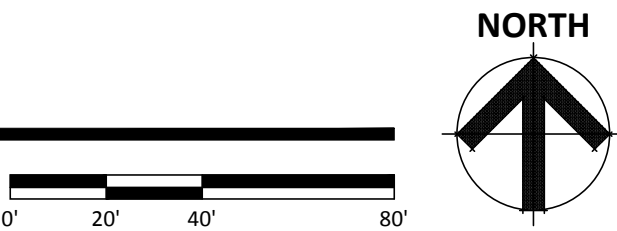

PROPOSED SELF-STORAGE
SWC BROWN ROAD AND ELLSWORTH ROAD
MESA, ARIZONA
DATE: 04-14-2017 (PRELIMINARY)




© 2016 R K A A
ARCHITECTS, INC. ALL
RIGHTS RESERVED.
THIS DRAWING IS AN
INSTRUMENT OF
SERVICE. IT IS THE
PROPERTY OF R K A A
ARCHITECTS, INC. AND
MAY NOT BE
DUPLICATED, USED OR
DISCLOSED WITHOUT
WRITTEN PERMISSION
OF THE ARCHITECT.

SP-1

#16222.50



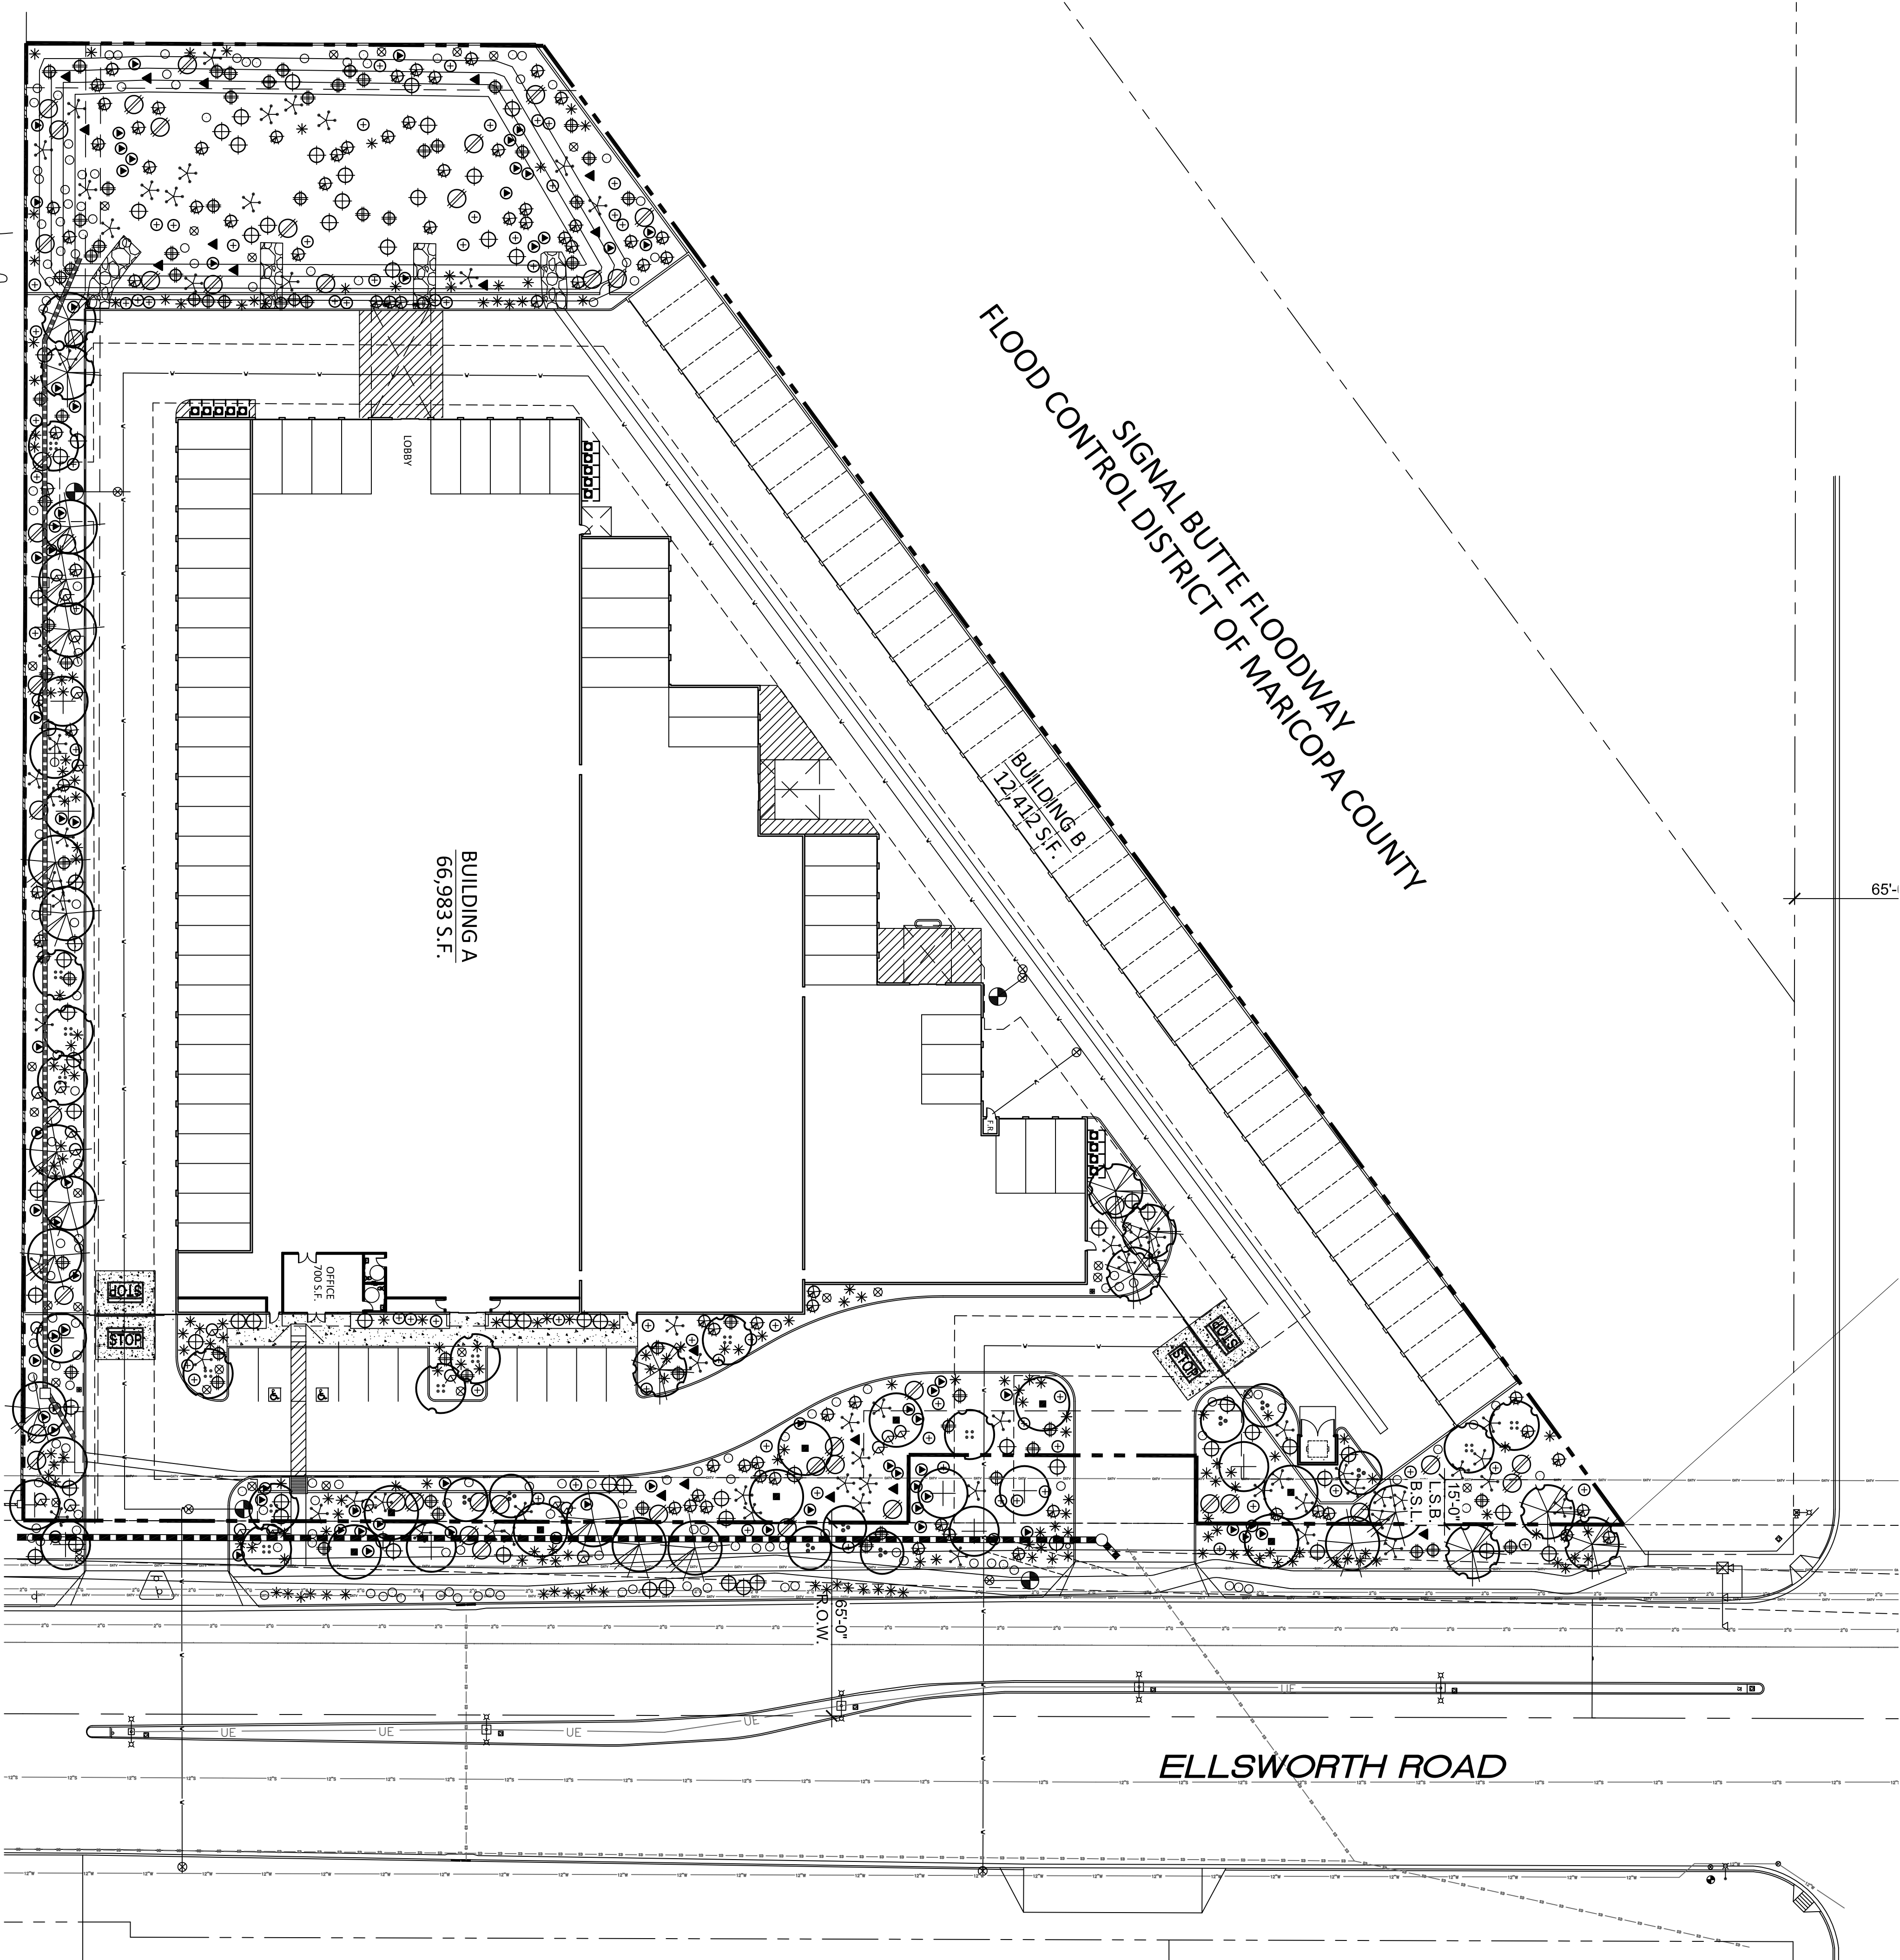

MEZA DESERT UPLANDS PLANT LIST
LANDSCAPE LEGEND

- SALVAGED FOOTHILL PY SALVAGED FROM SITE 9'-MATURE
- SALVAGED CACTUS SALVAGED FROM SITE 2-BARREL CACTUS / 16 SAGUARO
- PARKINSONIA FLORIDA BLUE PALO VERDE 24' BOX (MATCHING)
- OLNEYA TESOTA IRONWOOD 24" BOX
- CHILOPSIS LINEARIS DESERT WILLOW 24" BOX
- PROSOPIS VELUTINA NATIVE MESQUITE 24" BOX
- CAESALPINIA CACALACO CASCALOTE 15 GALLON
- LARREA TRIDENTATA CREOSOTE BUSH 5 GALLON
- DASYLIRON WHEELERII DESERT SPOON 5 GALLON
- DODONEA VISCOSA HOP BUSH 5 GALLON
- SIMMONSIA CHINENSIS JOJOBBA 5 GALLON
- CELTIS PALMIDA DESERT HACKBERRY 5 GALLON
- NOLINA MICROCARPA BEAR GRASS 5 GALLON
- ENCELIA FARINOSA BRITTLE BUSH 1 GALLON
- AMBROSIA DELTOIDEA BURR SAGE 1 GALLON
- ERIC AMERIA LARCFOLIA TERPENTINE BUSH 1 GALLON
- BAILEYA MULTIRADIATA DESERT MARIGOLD 1 GALLON
- SPHAERALCEA AMBIGUA DESERT GLOBE MALLOW 1 GALLON
- MELAMPODIUM LEUCANTHUM BLACKFOOT DAISY 1 GALLON
- 1/4" MINUS MADISON GOLD DECOMPOSED GRANITE 2" DEPTH IN ALL LANDSCAPE AREAS

CITY OF MESA
LANDSCAPE NOTES

1. ALL LANDSCAPE AREAS TO RECEIVE 2" LAYER DECOMPOSED GRANITE IRRIGATION SYSTEM.
2. ALL LANDSCAPE AREA TO BE WATERED BY UNDERGROUND AUTOMATIC IRRIGATION SYSTEM.
3. THE HEIGHTS AND CALIPERS SHALL COMPLY WITH ARIZONA NURSERY ASSOCIATION SPECIFICATIONS FOR THAT SIZE AND TYPE OF TREE.
4. REQUIRED TREES SHALL BE PROVIDED IN EQUAL NUMBERS OF 15 GALLON SIZE AND 24" BOX SIZE OR LARGER.
5. REQUIRED SHRUBS SHALL HAVE A MATURE GROWTH HEIGHT OF 18' AT LEAST 50% OF REQUIRE SHRUBS SHALL BE 5 GALLON SIZE.
6. PLANT MATERIAL SHALL BE CALCULATED BASED ON A LINEAR MODULE OF 25 FEET. TREES AND SHRUBS MAY BE CLUSTERED.

ARTERIAL STREET:

- (2) TREES AND (6) SHRUBS PER 25' OF STREET FRONTAGE MAJOR, MIDSECTION COLLECTOR STREET:
- (2) TREES AND (6) SHRUBS PER 25' OF STREET FRONTAGE COLLECTOR/INDUSTRIAL/COMMERCIAL STREET:

PUBLIC OR PRIVATE LOCAL STREET:

- (1) TREES AND (4) SHRUBS PER 25' OF STREET FRONTAGE

7. PLANT MATERIAL SIZES REQUIRED:

- TREES: (TOTAL REQUIRED TREES.)
- 25% SHALL BE 36" BOX OR LARGER
- 50% SHALL BE 24" BOX OR LARGER
- NO TREES LESS THAN 15 GALLON
- SHRUBS: (TOTAL REQUIRED SHRUBS.)
- 50% SHALL BE 5 GALLON OR LARGER.
- NO SHRUBS LESS THAN 1 GALLON

8. 1 TREES AND 3 SHRUBS FOR EVERY 15' PARKING ISLAND. PARKING SHALL BE INSTALLED @ EACH END OF ROW OF STALLS AND IN BETWEEN FOR MAXIMUM OF EIGHT CONTIGUOUS PARKING SPACES
9. FOUNDATION LANDSCAPING: LANDSCAPING TO A MINIMUM HEIGHT OF 18" IS REQUIRED IMMEDIATELY ADJACENT TO OR PROVIDED IN PLANTER AREAS ADJACENT TO BUILDING WHICH HAVE FRONTAGE ON A PUBLIC STREET. PLANTING AREAS MUST BE A MIN. OF 5' WIDE AND A MIN. OF 50% PLANT COVERAGE.

10. THE BACKFLOW PREVENTION ASSEMBLY SHALL BE TESTED AND APPROVED BY A CERTIFIED TECHNICIAN DESIGNATED IN THE CURRENT CITY OF MESA LIST THE APPROVED INSPECTORS PRIOR TO THE REQUEST FOR FINAL INSPECTION".
11. THE REQUIRED BACKFLOW PREVENTION ASSEMBLY SHALL BE MANUFACTURER AND MODEL NUMBER DESIGNATED IN THE CURRENT CITY OF MESA LIST OF APPROVED BACKFLOW PREVENTION ASSEMBLIES".



12. ALL WORK WILL BE DONE UNDER SEPARATE PERMIT
13. ALL LANDSCAPING INSTALLED WITH THIS PROJECT TO BE MAINTAINED BY OWNERS ASSOC. OR OWNERS ASSOCIATION OF COMMERCIAL SUBDIVISION OR MANAGEMENT COMPANY IF COMMERCIAL RENTALS

14. THAT ALL TREES AND SHRUBS LOCATED IN LINE-OF-SIGHT WILL BE MAINTAINED TO A CLEAR AREA BETWEEN OF 3' TO 7'
15. RIP-RAP MUST BE ON NATURAL MATERIALS MATCHING D.G. COLOR CONCRETE OR GUNITE MUST BE COLORED TO MATCH D.G. COLOR

16. TREES SHALL BE PLANTED @ LEAST 20' AWAY FROM ANY STREET LIGHT POLE OR LOCATION. SHRUBS SHALL BE PLANTED @ LEAST 7' FEET AWAY FROM ANY STREET LIGHT POLE OR LCC.
17. 10% OF TOTAL TREES IN PARKING SHALL BE 36" BOX OR LARGER.

ADDITIONAL MESA NOTES:

1. REQUIRED TREES SHALL BE A MINIMUM SIZE AS SPECIED IN THE ARIZONA NURSERY ASSOCIATION RECOMMENDED TREE SPECIFICATIONS" LATEST EDITION.
2. ALL LANDSCAPE MATERIAL INSTALLED SHALL BE MAINTAINED BY THE OWNER / OR LESSEE IN ACCORDANCE WITH THE APPROVED LANDSCAPE PLAN.
3. REQUIRED LANDSCAPE AREAS SHALL BE FREE FROM ENCROACHMENT BY ANY USE STRUCTURE VEHICLE OR FEATURE NOT PART OF THE LANDSCAPE DESIGN.
4. BACKFLOW PREVENTERS 2" OR LARGER SHALL BE SCREENED WITH LANDSCAPE MATERIALS LOCATED WITHIN A 6' RADIUS OF THE BACKFLOW PREVENTER. ALL BACKFLOW PREVENTERS LESS THAN 2" SHALL BE PLACED IN A WIRE MESH ENCLOSURE PAINTED GREEN TO DISCOURAGE THEFT AS REQUIRED BY THE POLICE DEPARTMENT.

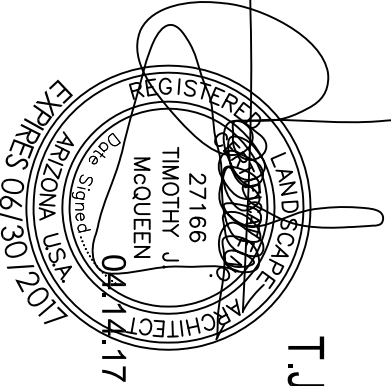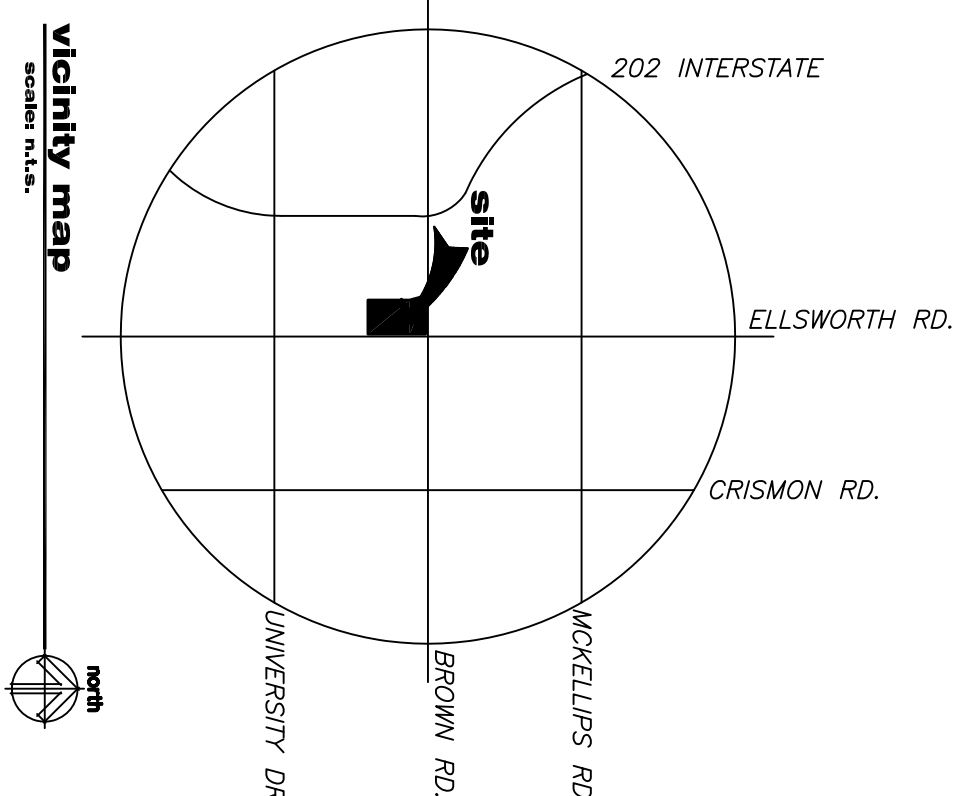


T.J. McQUEEN & ASSOCIATES, INC.
LANDSCAPE ARCHITECTURE
URBAN DESIGN
SITE PLANNING

8433 East Cholla St., Suite 101
Scottsdale, Arizona 85260
P : (602) 265-0320 F : (602) 265-0619
EMAIL: timmcqueen@tjma.net



LANDSCAPE PLAN
SCALE: 1" = 30'-0"

0 15' 30' 60'

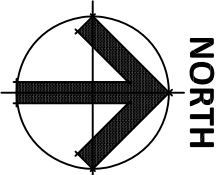

PROPOSED SELF-STORAGE
SWC BROWN ROAD AND ELLSWORTH ROAD
MESA, ARIZONA
DATE: 04-14-2017 (PRELIMINARY)

©2016 RKAA
ARCHITECTS, INC. ALL
RIGHTS RESERVED.
THIS DRAWING IS AN
EXCLUSIVE PROPERTY
OF RKAA. NO PART
HEREOF MAY BE
REPRODUCED OR
TRANSMITTED IN
ANY FORM OR BY
ANY MEANS, ELECTRONIC
OR MECHANICAL,
INCLUDING
PHOTOCOPYING,
RECORDING, OR BY
ANY INFORMATION
SYSTEM, WITHOUT
PERMISSION IN
WRITING FROM
RKAA ARCHITECTS,
INC.


La.01
#1622250

RKAA
ARCHITECTS, INC.



PRELIMINARY G&D AND
UTIL PLAN
N. ELLSWORTH RD

A PORTION OF THE NORTHEAST QUARTER OF SECTION
16, TOWNSHIP 1 NORTH, RANGE 7 EAST OF THE GILA
AND SALT RIVER BASE AND MERIDIAN, MARICOPA
COUNTY, ARIZONA.

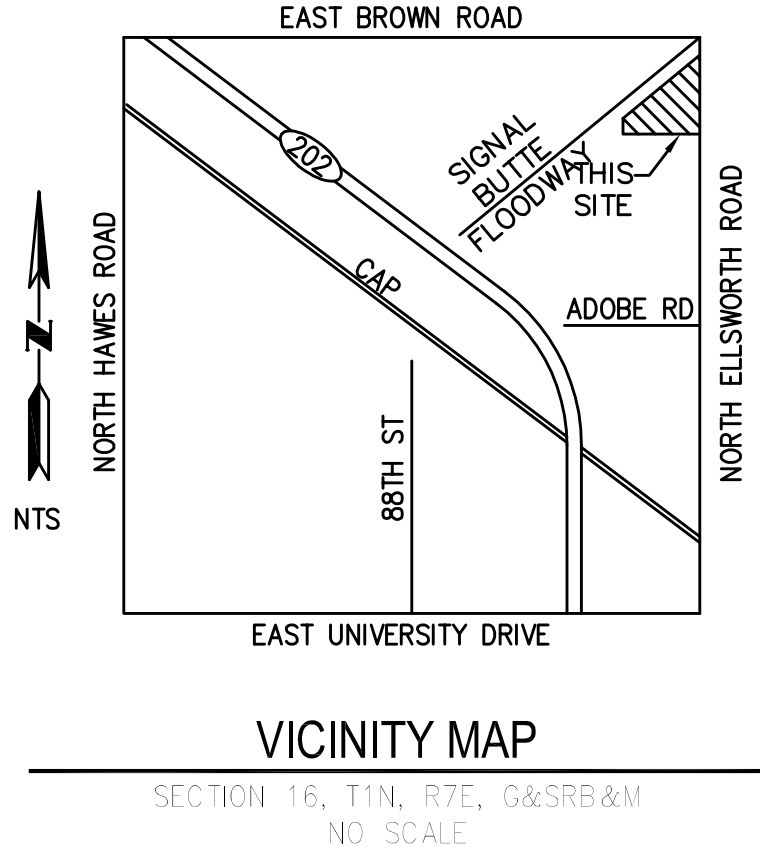

NARRATIVE:
PROJECT IS THE DEVELOPMENT OF TWO STORAGE BUILDINGS WITH SITESWORK AND UTILITIES.

SITE WILL PROVIDE THE 100 YEAR 2 HOUR VOLUME FOR ONSITE AREAS.

OFFSITE FLOWS IN ELLSWORTH ARE UNCHANGED BY THIS PROJECT.


SITE IS LOCATED IN FEMA ZONE X SHADED, PANEL 04013C2295L.

BENCHMARK
A BRASS TAG ON THE TOP OF CURB ON THE NE CORNER OF, BROWN & ELLSWORTH, ELEV. 1633.89, NAVD 88, FROM CITY OF MESA


BASIS OF BEARINGS
THE NORTH LINE OF SECTION 16, TOWNSHIP 1 NORTH, RANGE 7 EAST, FROM THE NE CORNER OF SECTION 16, THAT IS A BRASS CAP IN HAND HOLE AT ELLSWORTH & BROWN, N.89°53'29", 5,290.19' TO A BRASS CAP IN HAND HOLE ON THE EAST SIDE OF THE OVERPASS OF BROWN RD. AT THE LOOP 202.

KEYED NOTES

- NEW MESA M-42 DRIVEWAY. SOUTH DRIVE SHALL HAVE RAISED 6" CURB DIVERTER IN DRIVEWAY.
- NEW 6" PUBLIC SIDEWALK
- NEW ONSITE RETAINING WALL
- NEW ONSITE SURFACE BASIN
- NEW 18" STORM DRAIN
- NEW 3" VALLEY GUTTER
- BUILDING TALL STEM
- BUILDING EXTERIOR WALL RETAINING / WATERPROOFING TO ELEVATION SHOWN
- NEW SECURITY FENCING
- STOP SIGN
- ADD R3-2 (NO LEFT TURN) BELOW EXISTING NO U TURN SIGN IN MEDIAN.
- RELOCATE BIKE LANE SIGN
- 24" STORM DRAIN - CONNECT TO EXISTING
- PLACE R3-2 (NO LEFT TURN) SIGN
- NEW 8" PUBLIC WATER
- NEW PUBLIC FH

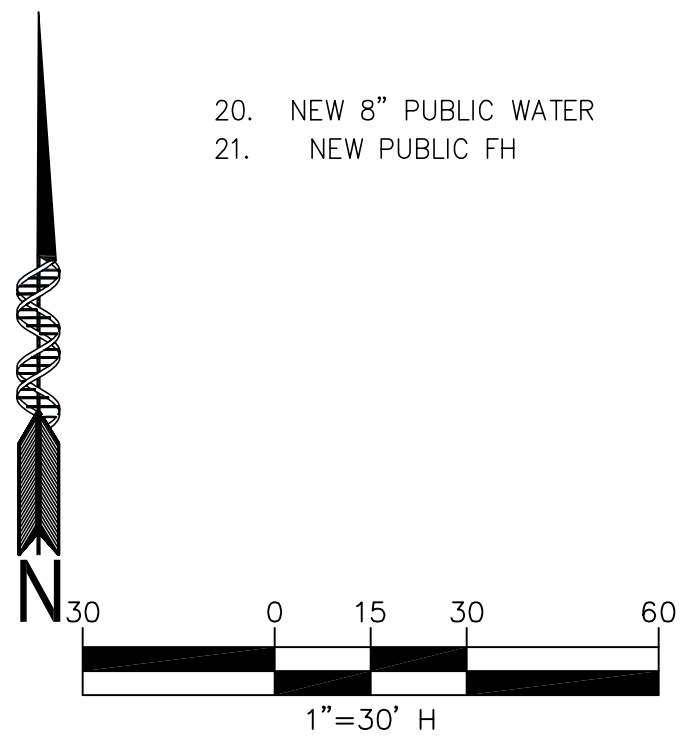


CLIENT:
LAACO, LTD
500 South Grand Ave
Suite 1300
Los Angeles, CA. 90071-2623
John.Hathaway@laaco.net
contact: Mr. John Hathaway

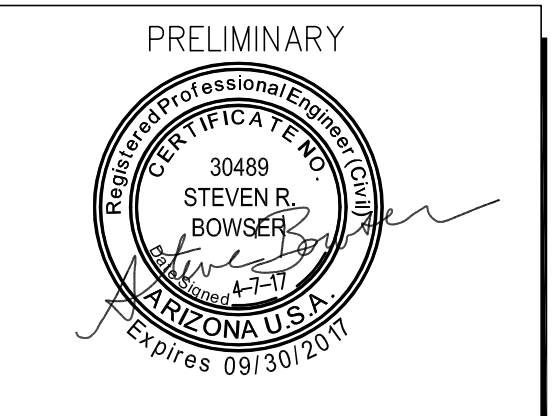

Helix Engineering, LLC
Engineering / Surveying / Consulting

3240 E Union Hills
Suite 112
Phoenix AZ 85050
602-788-2616
www.hxeng.com

THIS DRAWING IS COPYRIGHTED AND IS THE SOLE PROPERTY OF THE OWNER. IT IS PRODUCED SOLELY FOR USE BY THE OWNER AND ITS AFFILIATES. REPRODUCTION OR USE OF THIS DRAWING AND/OR THE INFORMATION CONTAINED IN IT IS FORBIDDEN WITHOUT THE WRITTEN PERMISSION OF THE OWNER.

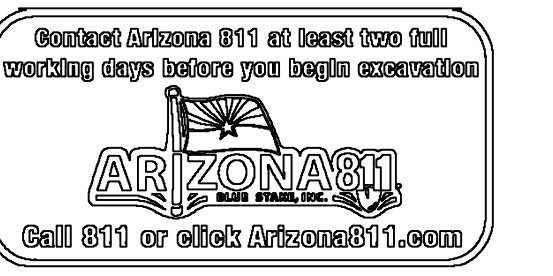

RELEASE	
DATE	
1-5-17	PRELIM GD
2-24-17	REV GD
2-27-17	REV GD
3-1-17	REV GD
4-7-17	REV GD

REVISIONS	
NO.	DATE
1	
2	
3	

PROJECT NAME
Storage West

SITE ADDRESS
**N. Ellsworth Rd
Mesa, AZ**

PROJECT AREA

HELIX JOB NUMBER
295

SHEET TITLE
PRELIM GD / UTIL PLAN

IN HOUSE
DRAWN BY: HXE
CHECKED BY: SB

SHEET
GD-1

PAGE
1 OF 1

PLOT SCALE: 1:1 @ 24"x36"; 1:2.2 @ 11"x17"