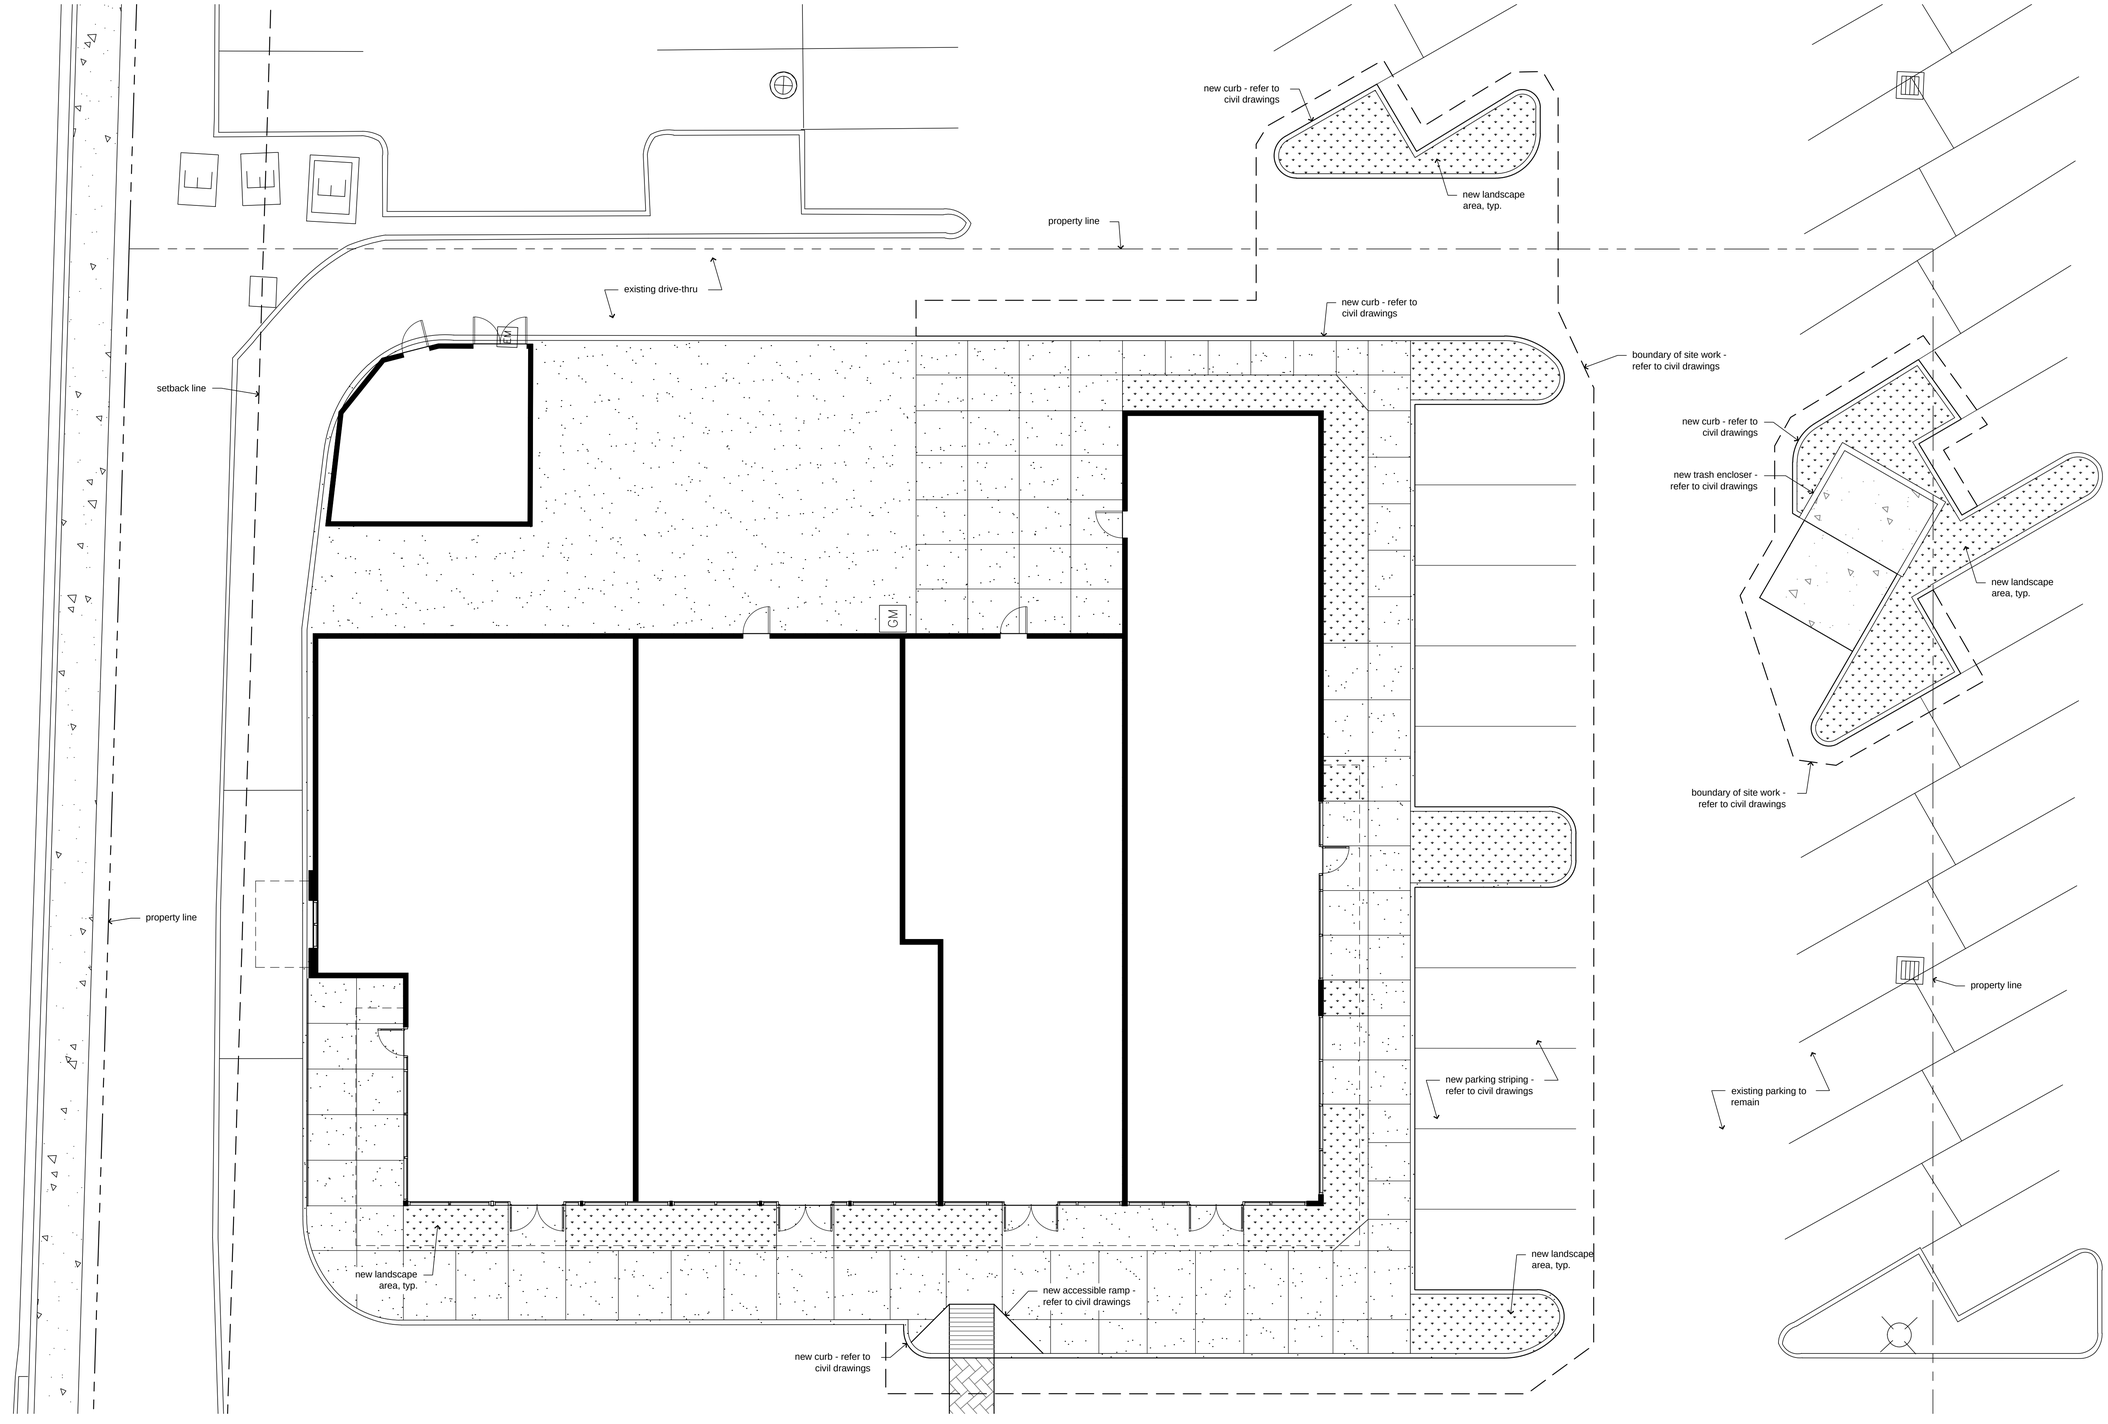

HARDSCAPE PLAN

SCALE: 1/8" = 1'-0"

RKAA ARCHITECTS, INC

REGISTERED ARCHITECT CERTIFICATE NO. No. 9452 ROBERT W. KUBICEK Date Signed 10/14/14 ARIZONA U.S.A.

ICHI BAN REMODEL

SEC ALMA SCHOOL RD. AND BASELINE
MESA, AZ
DATE: 10-14-2014 (PRELIMINARY)

2014 RKAA ARCHITECTS, INC. ALL RIGHTS RESERVED. THIS DRAWING IS AN INSTRUMENT OF SERVICE. IT IS THE PROPERTY OF RKAA ARCHITECTS, INC AND MAY NOT BE DUPLICATED, USED OR DISCLOSED WITHOUT WRITTEN PERMISSION OF THE ARCHITECT.

HS-1

RKAA# 14141.00

DIVERSIFIED PARTNERS
Nationwide Real Estate Services

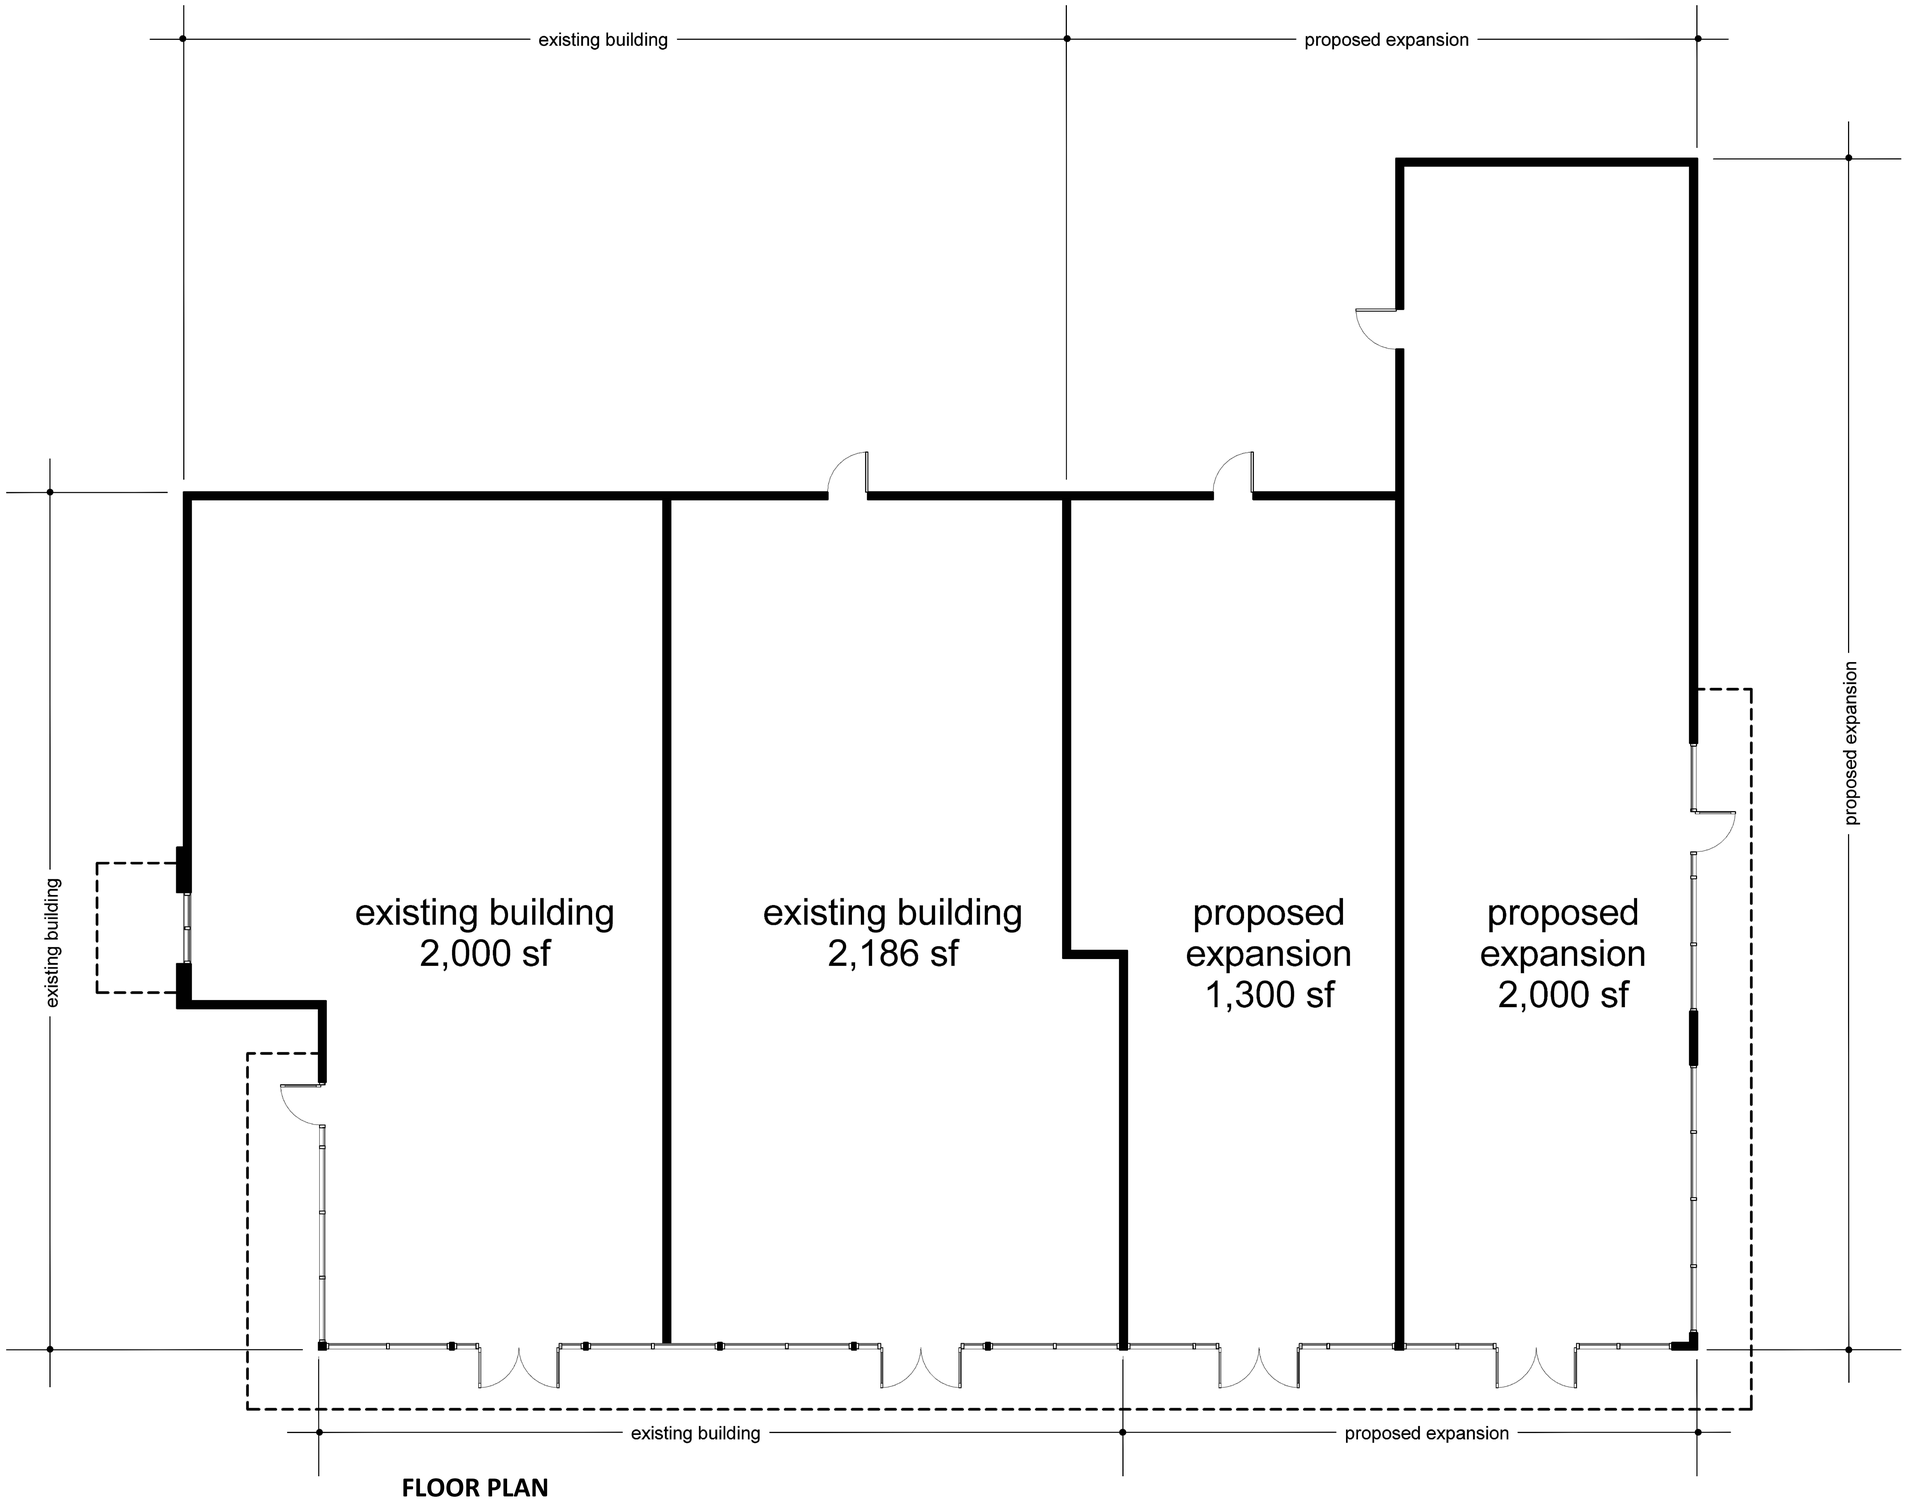

FLOOR PLAN

SCALE: 3/16" = 1'-0"

RKAA ARCHITECTS, INC

REGISTERED ARCHITECT CERTIFICATE NO. No. 9452 ROBERT W. KUBICEK Date Signed 10/14/14 ARIZONA U.S.A.

ICHI BAN REMODEL

SEC ALMA SCHOOL RD. AND BASELINE
MESA, AZ
DATE: 10-14-2014 (PRELIMINARY)

2014 RKAA ARCHITECTS, INC. ALL RIGHTS RESERVED. THIS DRAWING IS AN INSTRUMENT OF SERVICE. IT IS THE PROPERTY OF RKAA ARCHITECTS, INC. AND MAY NOT BE DUPLICATED, USED OR DISCLOSED WITHOUT WRITTEN PERMISSION OF THE ARCHITECT.

FP-1

RKAA# 14141.00

DIVERSIFIED PARTNERS
Nationwide Real Estate Services

EXISTING WEST ELEVATION

SCALE: N.T.S.

WEST ELEVATION

SCALE: 3/16" = 1'-0"

RKAA ARCHITECTS, INC

REGISTERED ARCHITECT CERTIFICATE NO. No. 9452 ROBERT W. KUBICEK STATE OF ARIZONA U.S.A.

ICHI BAN REMODEL

SEC ALMA SCHOOL RD. AND BASELINE
MESA, AZ
DATE: 10-14-2014 (PRELIMINARY)

2014 RKAA ARCHITECTS, INC. ALL RIGHTS RESERVED. THIS DRAWING IS AN INSTRUMENT OF SERVICE. IT IS THE PROPERTY OF RKAA ARCHITECTS, INC. AND MAY NOT BE DUPLICATED, USED OR DISCLOSED WITHOUT WRITTEN PERMISSION OF THE ARCHITECT.

STREET VIEW 1

RKAA# 14141.00

DIVERSIFIED PARTNERS
Nationwide Real Estate Services

EXISTING EAST ELEVATION

SCALE: N.T.S.

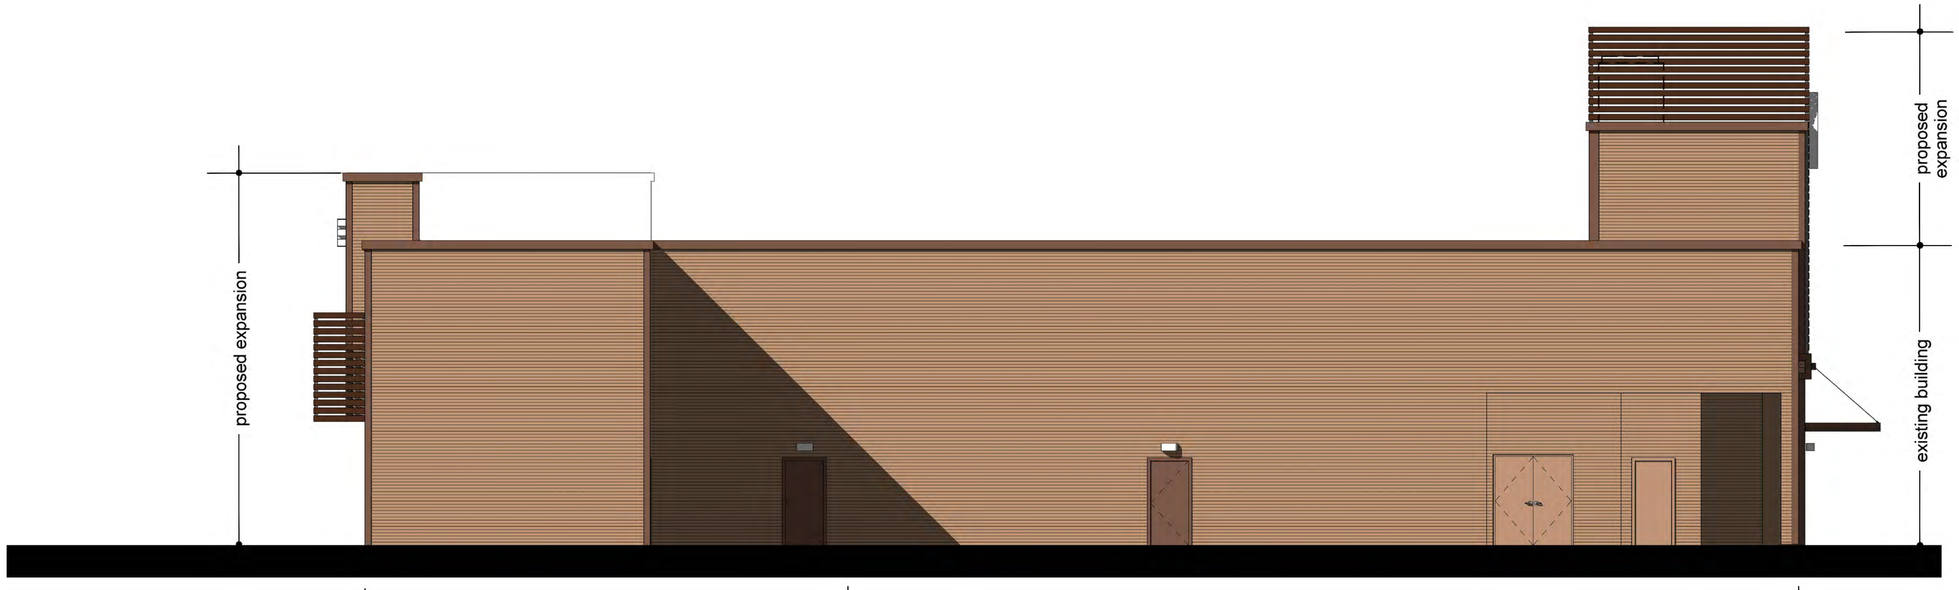

EAST ELEVATION

SCALE: 3/16" = 1'-0"

RKAA ARCHITECTS, INC

REGISTERED ARCHITECT CERTIFICATE No. 9452 ROBERT W. KUBICEK ARIZONA U.S.A.

ICHI BAN REMODEL

SEC ALMA SCHOOL RD. AND BASELINE
MESA, AZ
DATE: 10-14-2014 (PRELIMINARY)

2014 RKAA® ARCHITECTS, INC. ALL RIGHTS RESERVED. THIS DRAWING IS AN INSTRUMENT OF SERVICE. IT IS THE PROPERTY OF RKAA ARCHITECTS, INC. AND MAY NOT BE DUPLICATED, USED OR DISCLOSED WITHOUT WRITTEN PERMISSION OF THE ARCHITECT.

STREET VIEW 2

RKAA# 14141.00

DIVERSIFIED PARTNERS
Nationwide Real Estate Services

EXISTING NORTH ELEVATION

SCALE: N.T.S.

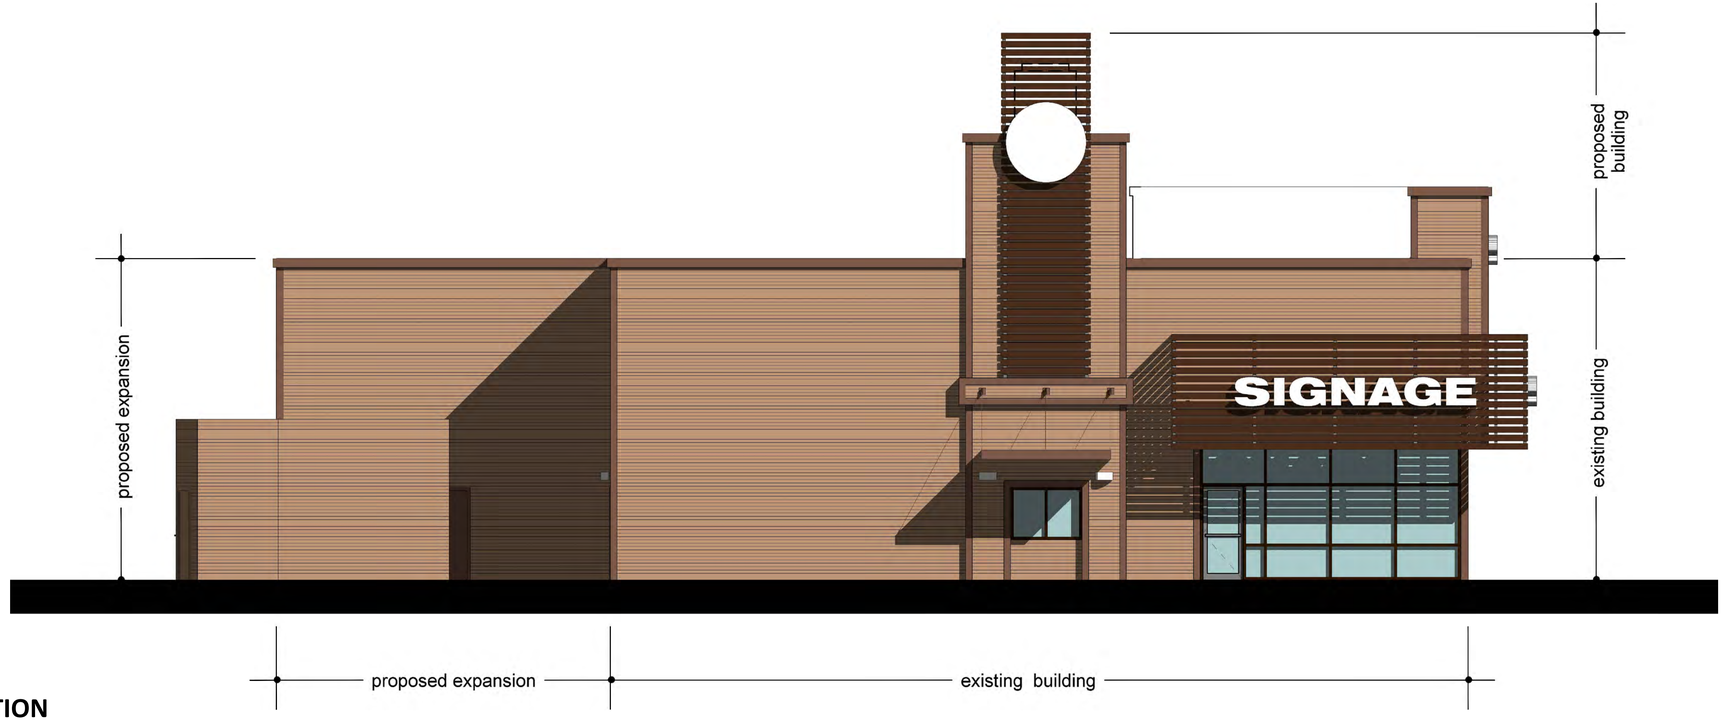

NORTH ELEVATION

SCALE: 3/16" = 1'-0"

RKAA ARCHITECTS, INC

REGISTERED ARCHITECT CERTIFICATE NO. No. 9452 ROBERT W. KUBICEK

ICHI BAN REMODEL

SEC ALMA SCHOOL RD. AND BASELINE
MESA, AZ
DATE: 10-14-2014 (PRELIMINARY)

2014 RKAA ARCHITECTS, INC. ALL RIGHTS RESERVED. THIS DRAWING IS AN INSTRUMENT OF SERVICE. IT IS THE PROPERTY OF RKAA ARCHITECTS, INC. AND MAY NOT BE DUPLICATED, USED OR DISCLOSED WITHOUT WRITTEN PERMISSION OF THE ARCHITECT.

STREET VIEW 3

RKAA# 14141.00

DIVERSIFIED PARTNERS
Nationwide Real Estate Services

EXISTING SOUTH ELEVATION

SCALE: 3/16" = 1'-0"

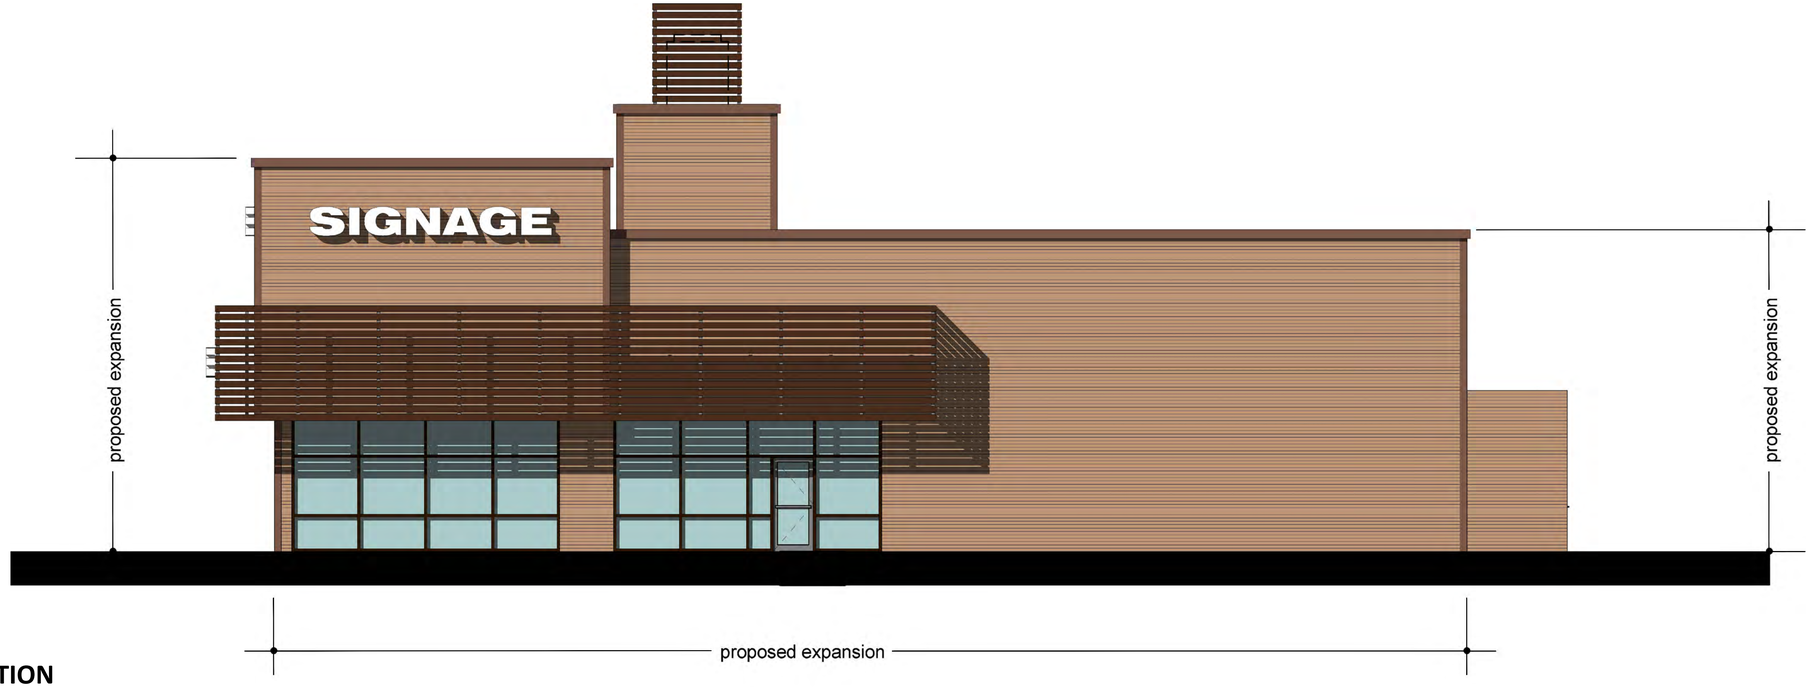

SOUTH ELEVATION

SCALE: 3/16" = 1'-0"

RKAA ARCHITECTS, INC

REGISTERED ARCHITECT CERTIFICATE NO. No. 9452 ROBERT W. KUBICEK ARIZONA U.S.A.

ICHI BAN REMODEL

SEC ALMA SCHOOL RD. AND BASELINE
MESA, AZ
DATE: 10-14-2014 (PRELIMINARY)

2014 RKAA® ARCHITECTS, INC. ALL RIGHTS RESERVED. THIS DRAWING IS AN INSTRUMENT OF SERVICE. IT IS THE PROPERTY OF RKAA ARCHITECTS, INC. AND MAY NOT BE DUPLICATED, USED OR DISCLOSED WITHOUT WRITTEN PERMISSION OF THE ARCHITECT.

STREET VIEW 4

RKAA# 14141.00

DIVERSIFIED PARTNERS
Nationwide Real Estate Services

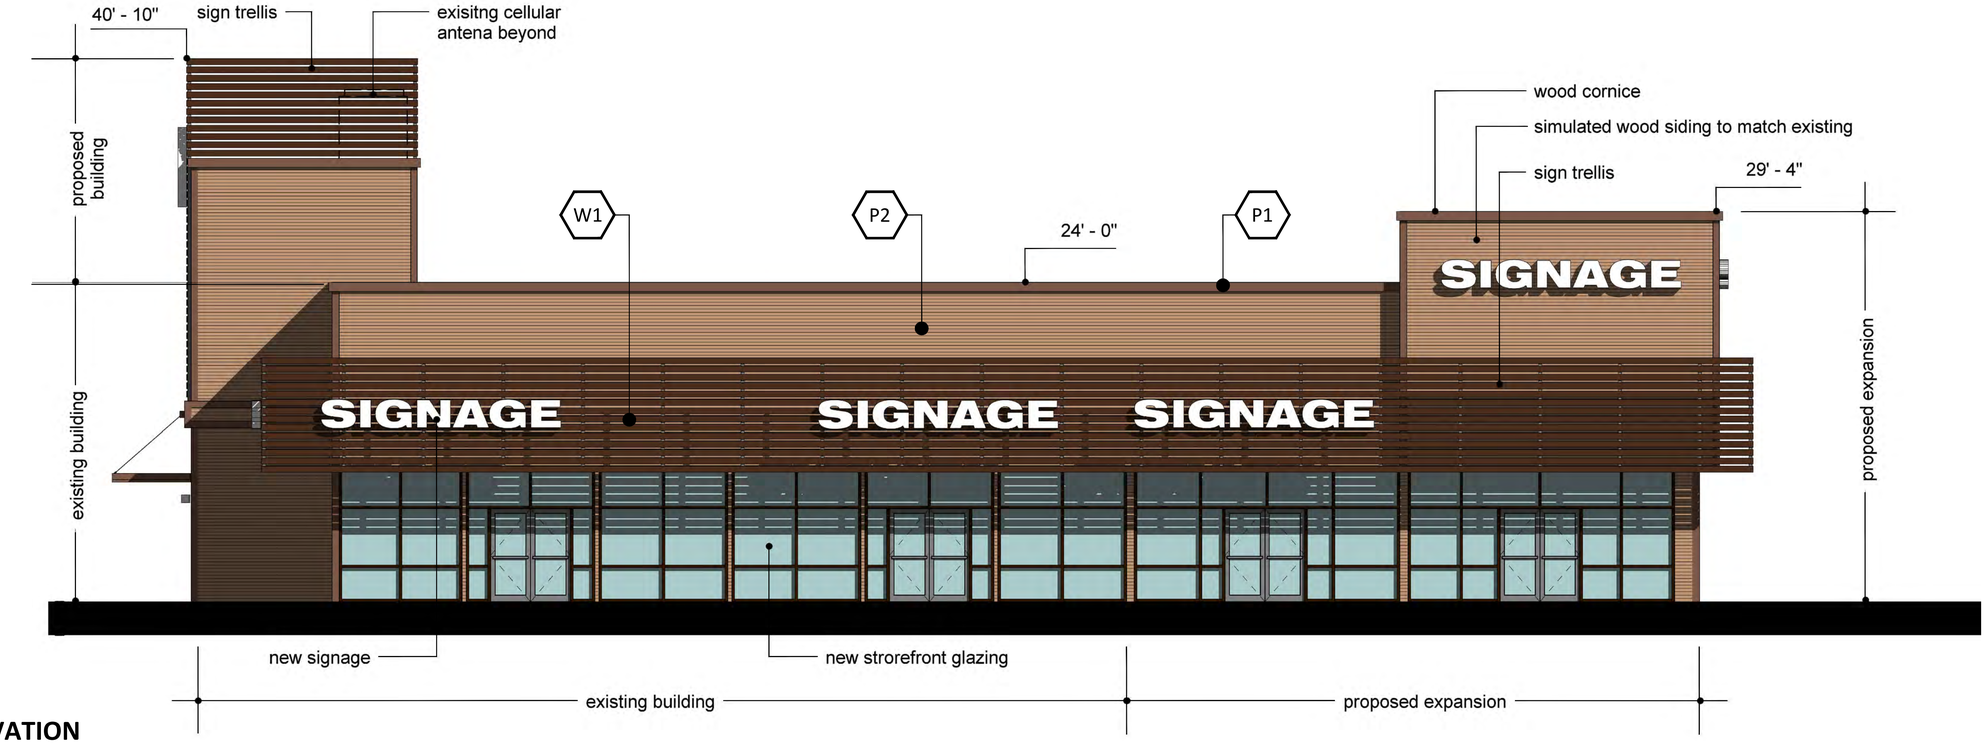

WEST ELEVATION

SCALE: 3/16" = 1'-0"

MATERIAL LEGEND

COLOR TO MATCH:
MANUFACTURER: DUNN EDWARDS
COLOR: BURNS CAVE DE6098

COLOR TO MATCH:
MANUFACTURER: DUNN EDWARDS
COLOR: WARM HEARTH DE6110

SIMULATED WOOD:
MANUFACTURER: RESYSTA
COLOR: FVG C51

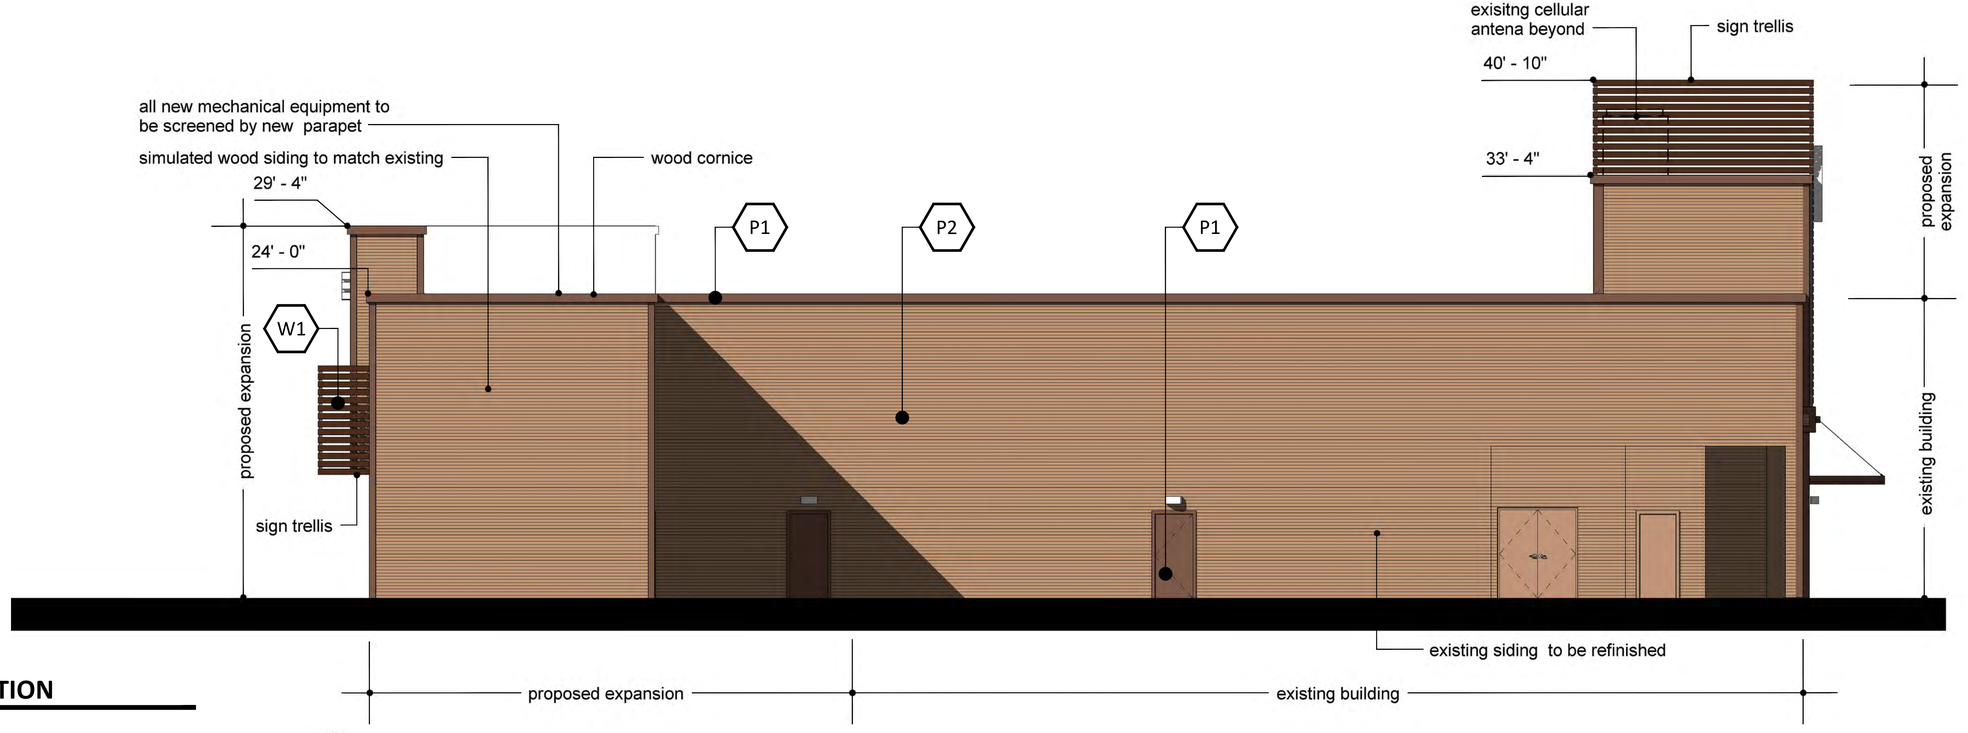

EAST ELEVATION

SCALE: 3/16" = 1'-0"

RKAA ARCHITECTS, INC

REGISTERED ARCHITECT CERTIFICATE NO. No. 9452 ROBERT W. KUBICEK

ICHI BAN REMODEL

SEC ALMA SCHOOL RD. AND BASELINE
MESA, AZ
DATE: 10-14-2014 (PRELIMINARY)

2014 RKAA ARCHITECTS, INC. ALL RIGHTS RESERVED. THIS DRAWING IS AN INSTRUMENT OF SERVICE. IT IS THE PROPERTY OF RKAA ARCHITECTS, INC. AND MAY NOT BE DUPLICATED, USED OR DISCLOSED WITHOUT WRITTEN PERMISSION OF THE ARCHITECT.

EL-1

RKAA# 14141.00

DIVERSIFIED PARTNERS
Nationwide Real Estate Services

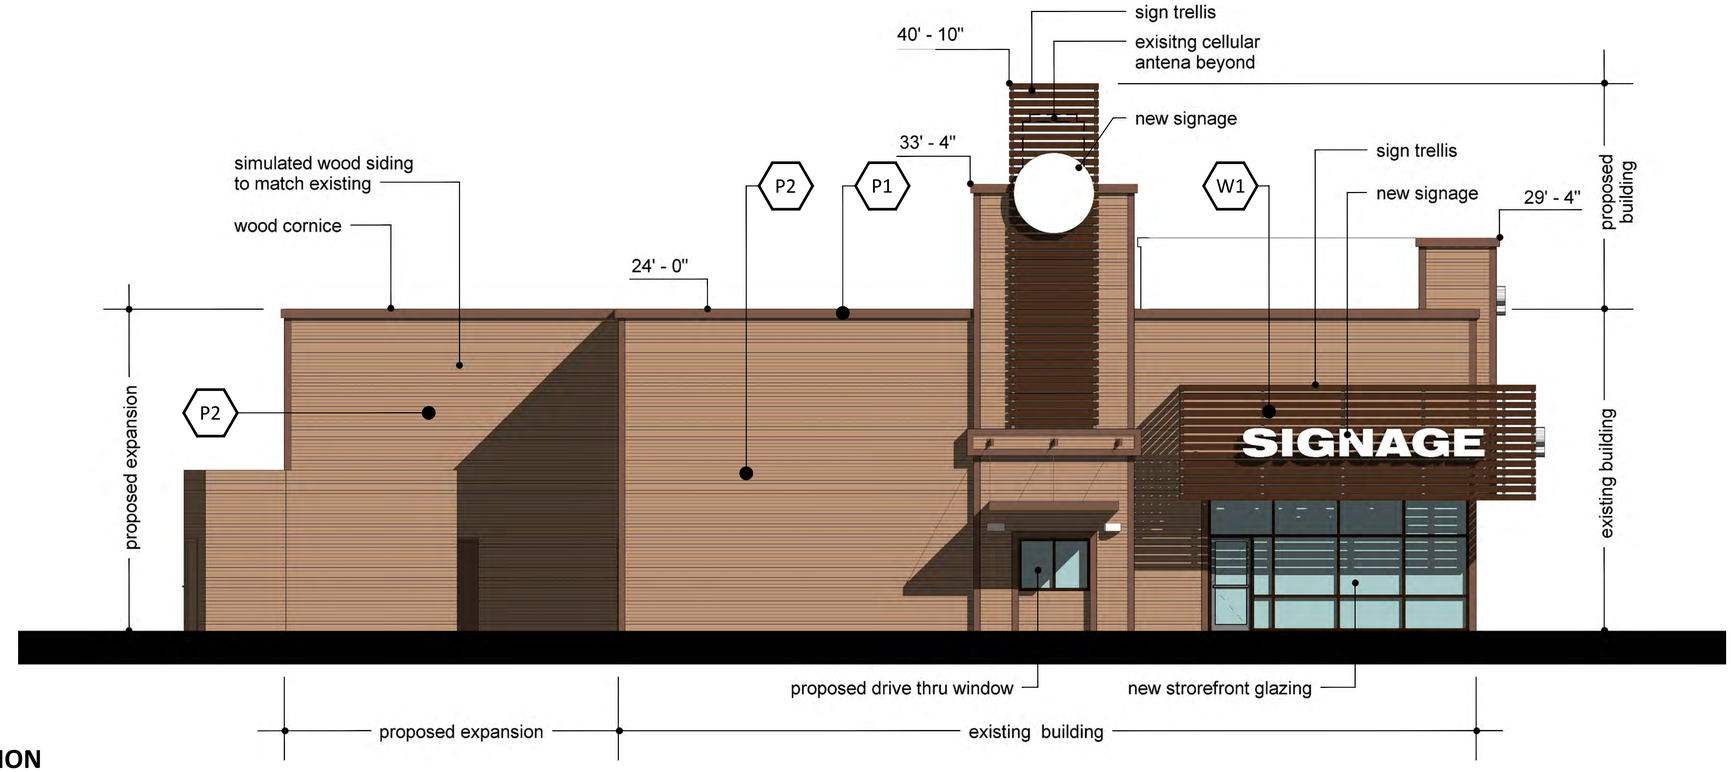

NORTH ELEVATION

SCALE: 3/16" = 1'-0"

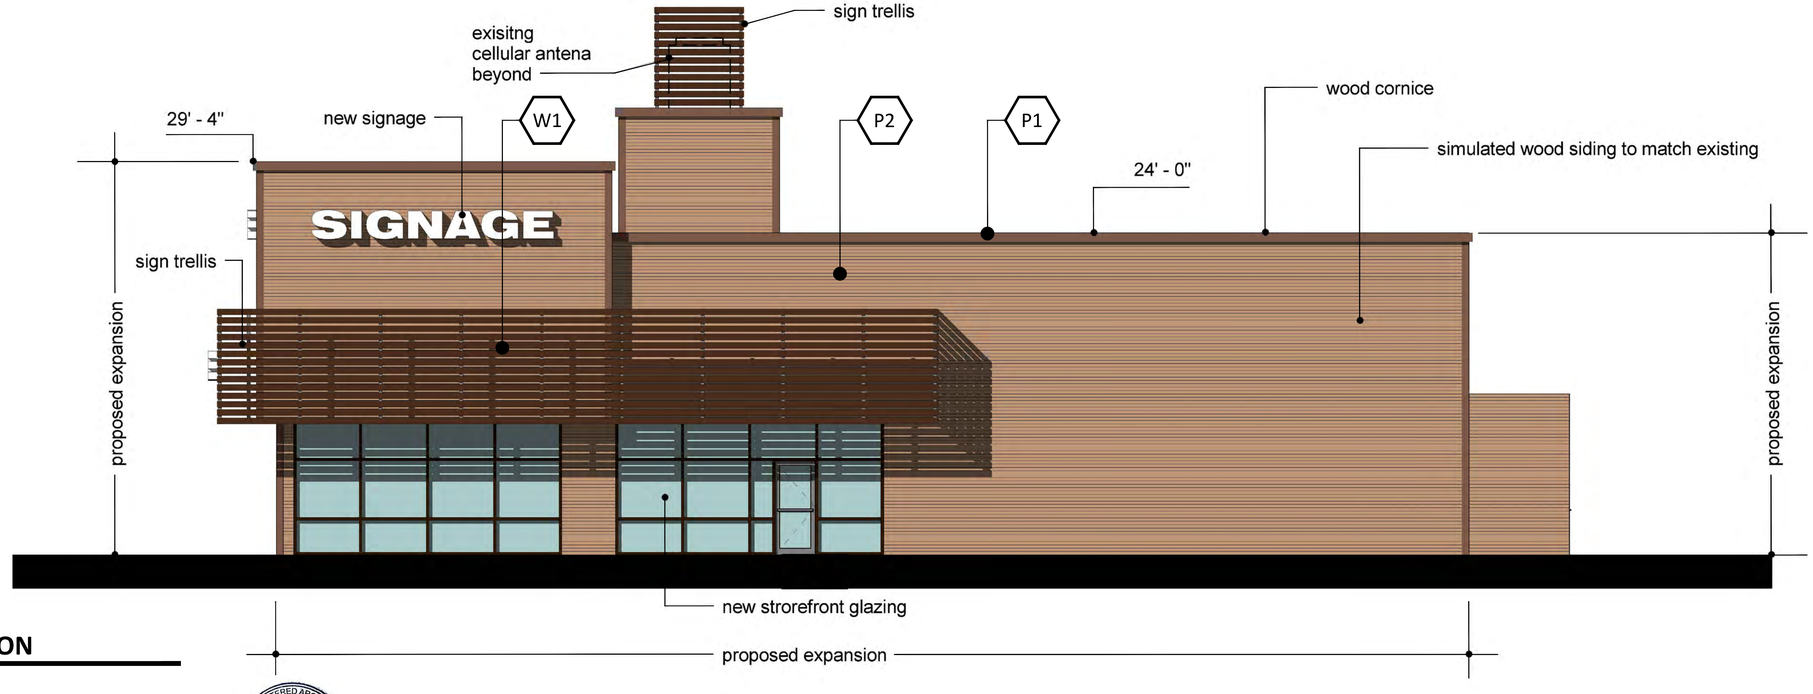

SOUTH ELEVATION

SCALE: 3/16" = 1'-0"

MATERIAL LEGEND

P1 - COLOR TO MATCH:
MANUFACTURER: DUNN EDWARDS
COLOR: BURNS CAVE DE6098

P2 - COLOR TO MATCH:
MANUFACTURER: DUNN EDWARDS
COLOR: WARM HEARTH DE6110

W1 - SIMULATED WOOD:
MANUFACTURER: RESYSTA
COLOR: FVG C51

RKAA ARCHITECTS, INC

REGISTERED ARCHITECT CERTIFICATE No. No. 9452 ROBERT W. KUBICEK ARIZONA U.S.A.

ICHI BAN REMODEL

SEC ALMA SCHOOL RD. AND BASELINE
MESA, AZ
DATE: 10-14-2014 (PRELIMINARY)

2014 RKAA ARCHITECTS, INC. ALL RIGHTS RESERVED. THIS DRAWING IS AN INSTRUMENT OF SERVICE. IT IS THE PROPERTY OF RKAA ARCHITECTS, INC. AND MAY NOT BE DUPLICATED, USED OR DISCLOSED WITHOUT WRITTEN PERMISSION OF THE ARCHITECT.

EL-2

RKAA# 14141.00

DIVERSIFIED PARTNERS
Nationwide Real Estate Services

NORTH WEST VIEW

SCALE: N.T.S.

WEST VIEW

SCALE: N.T.S.

SOUTH WEST VIEW

SCALE: N.T.S.

RKAA ARCHITECTS, INC

REGISTERED ARCHITECT CERTIFICATE NO. No. 9452 ROBERT W. KUBICEK

ICHI BAN REMODEL

SEC ALMA SCHOOL RD. AND BASELINE
MESA, AZ
DATE: 10-14-2014 (PRELIMINARY)

2014 RKAA® ARCHITECTS, INC. ALL RIGHTS RESERVED. THIS DRAWING IS AN INSTRUMENT OF SERVICE. IT IS THE PROPERTY OF RKAA ARCHITECTS, INC. AND MAY NOT BE DUPLICATED, USED OR DISCLOSED WITHOUT WRITTEN PERMISSION OF THE ARCHITECT.

EL-5

RKAA# 14141.00

DIVERSIFIED PARTNERS
Nationwide Real Estate Services