COLOR LEGEND

1 - ALPOLIC MTL PANEL PROVIDED BY CORP.:
MFGR: ALPOLIC
COLOR: DG RED
STYLE: 3MM
NOTE: MUST BE INSTALLED HORIZONTALLY
VENDER: NU LOOK EXTERIORS

MAIN BODY (EXIST. COLOR)

2 - EXISTING STUCCO - PAINTED:
MFGR: BENJAMIN MOORE
COLOR: SANDY BROWN 1046
PRODUCT: AURA EXTERIOR
PAINT LOW LUSTER #634

BASE WAINSCOT

3 - EXISTING STUCCO - PAINTED:
MFGR: BENJAMIN MOORE
COLOR: ALGONQUIN TRAIL 1055
PRODUCT: AURA EXTERIOR PAINT LOW LUSTRE #634
PRIMER ON WOOD, BLOCK, OR BRICK: FIRST COAT AURA EXTERIOR PAINT LOW LUSTRE #634

4 ALPOLIC MTL PANEL / PARAPET
MTL. COPING
MFGR: ALPOLIC
COLOR: DG BLUE
MATERIAL: 3MM
VENDER: NEW LOOK EXTERIORS

5 - CERAMIC TILE:
MFGR: MARAZZI
SERIES: 1 COLOR1
COLOR: CRAYONS RED LUSTER
SIZE: 8"X8"
GROUT: "LATICRETE"
GROUT COLOR: ALMOND 85
SUPPLIER: HJC

6 - DRIVE-THUR CANOPY:
MFGR: COOL PLANET AWNING
MFR: UNA-CLAD
MATERIAL: .040 ALUMINUM
COLOR: CLEAR SATIN ANODIZED ALUMINUM
VENDOR: NU LOOK EXTERIORS

7 - FABRIC AWNING:
MFGR: COOL PLANET AWNING
MATERIAL: SUNBRELLA
COLOR: JOCKEY RED
FRAME: 1"X1" ALUMINUM (WELD ALL JOINTS, GRIND SMOOTH)
FINISH: ANODIZED CLEAR SATIN
VENDER COOL PLANET AWNING OR HJC

8 - METAL COPING - PAINTED:
MFGR: BENJAMIN MOORE
COLOR: TEMPORAL SPIRIT 465
PRODUCT: AURA EXTERIOR
PAINT LOW LUSTER #631

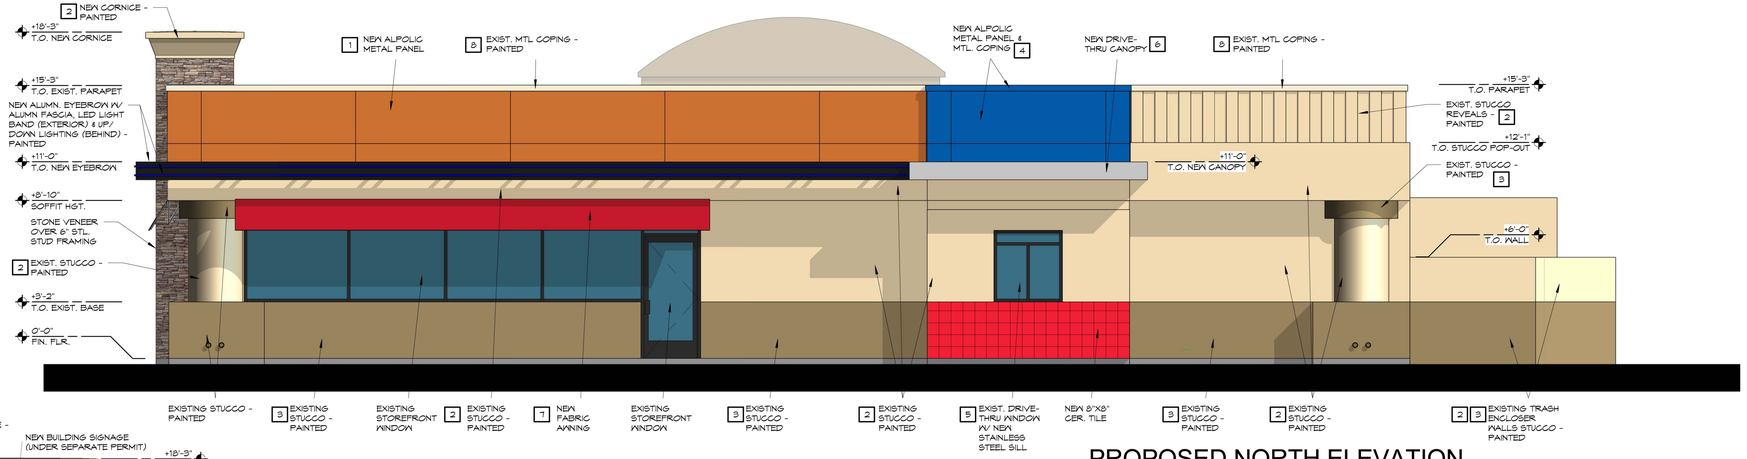

PROPOSED NORTH ELEVATION

1/4" = 1'-0"

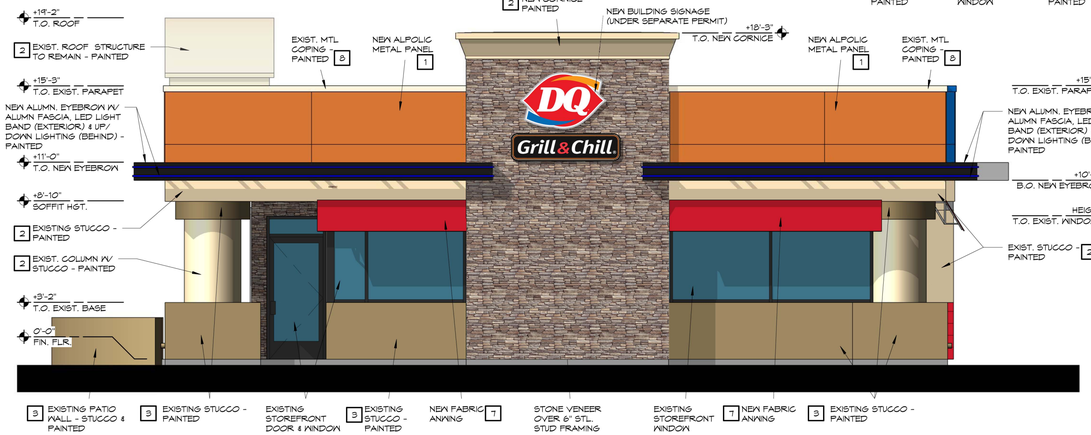

PROPOSED EAST ELEVATION

1/4" = 1'-0"

NOTE:
ALL NEW LED LIGHTING IN NEW ALUMINUM EYEBROW IS PENDING DESIGN REVIEW APPROVAL - REFERENCE APPLICATION NO: PLN2015-00048

NOTE:
LIGHTING IN NEW ALUMINUM EYEBROW IS LED LIGHTING - NO NEON LIGHTING WILL BE USED

NOTE:
CONTRACTOR TO VERIFY ALL DIMENSIONS PRIOR TO CONSTRUCTION

3D ISO

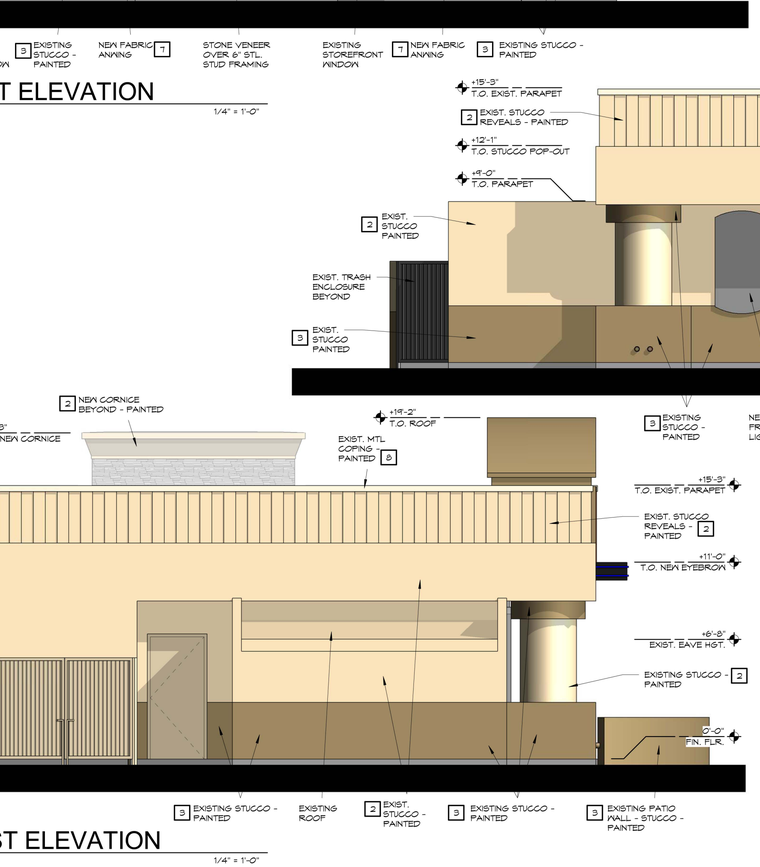

PROPOSED WEST ELEVATION

1/4" = 1'-0"

PROPOSED SOUTH ELEVATION

1/4" = 1'-0"

3D ISO

AN EXTERIOR REMODEL
FOR
DAIRY QUEEN
316 S. POWER RD. MESA, ARIZONA 85206
CONSTRUCTION DOCUMENTS

associatedarchitects INC.
architecture · construction management · planning
p 480-964-8451
6 East Palo Verde Street, Suite 1 · Gilbert · Arizona · 85296
www.associated-architects.com

DRAWN BY: SF
CHECKED BY: BTJ
JOB NO. 1454
PRINTED 2/20/15

NO.	DESCRIPTION	DATE

BUILDING ELEVATIONS

REGISTERED ARCHITECT
43821
BRIAN THOMAS JOHNS
Date Signed 4/30/15
ARIZONA, U.S.A.
EXPIRES 6/30/15

SHEET 4
A-4
OF

COPYRIGHT © THESE DRAWINGS ARE THE PROPERTY OF ASSOCIATED ARCHITECTS INC. AND MAY NOT BE REPRODUCED IN ANY FORM WITHOUT THE EXPRESS WRITTEN PERMISSION OF THE ARCHITECT. CONTRACTOR SHALL VERIFY ALL DIMENSIONS AT BUILDING BEFORE PROCEEDING WITH THIS WORK