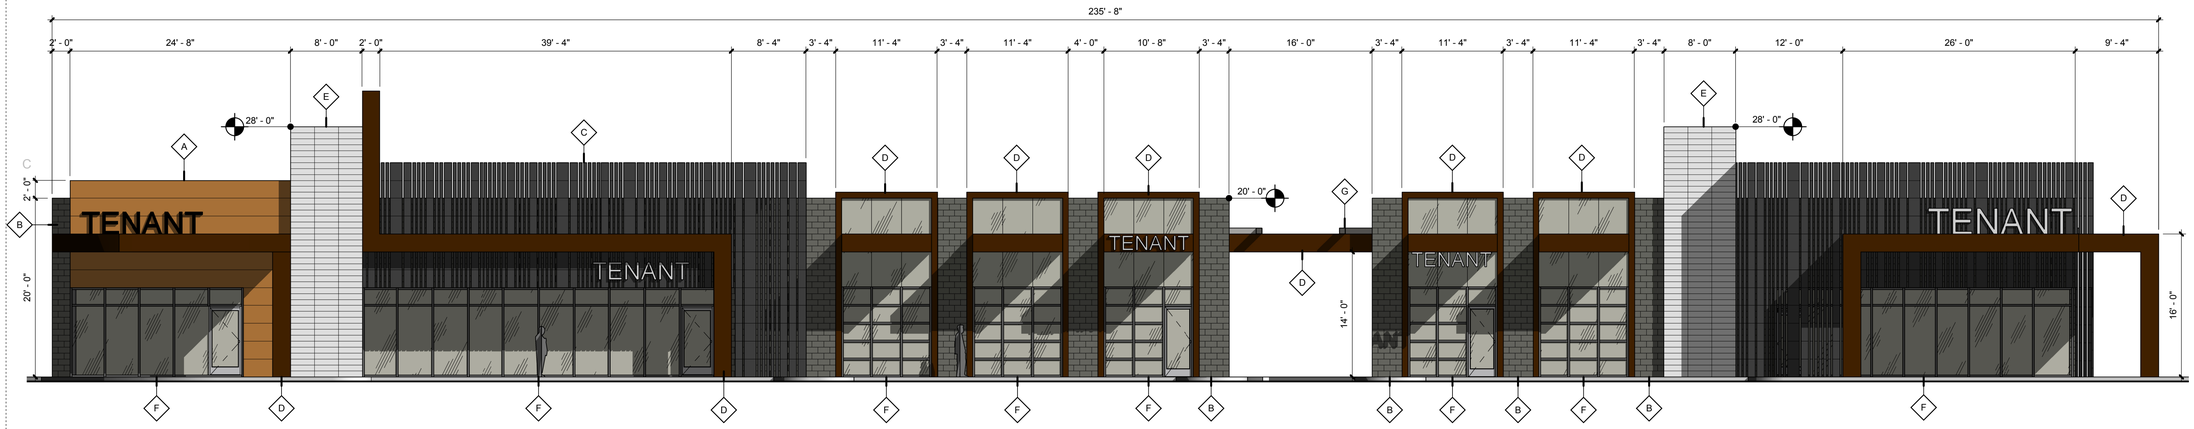

1 FRONT ELEVATION - NORTHWEST
1/8" = 1'-0"

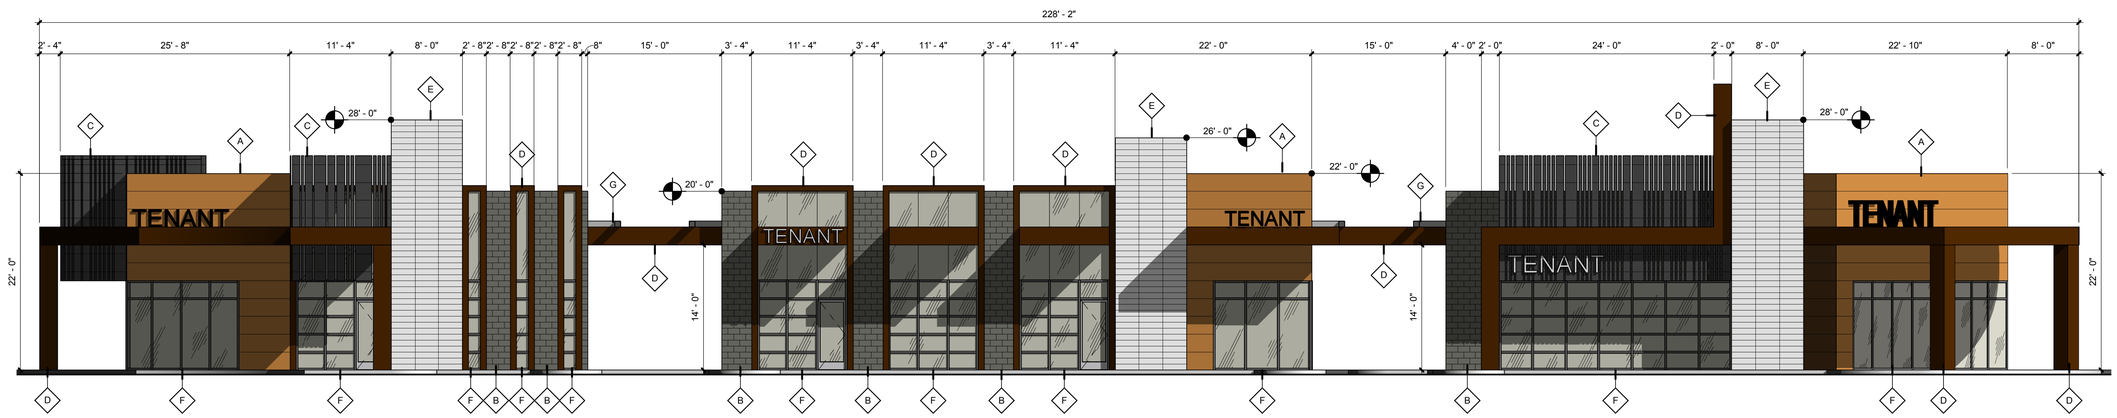

2 FRONT ELEVATION - SOUTHWEST
1/8" = 1'-0"

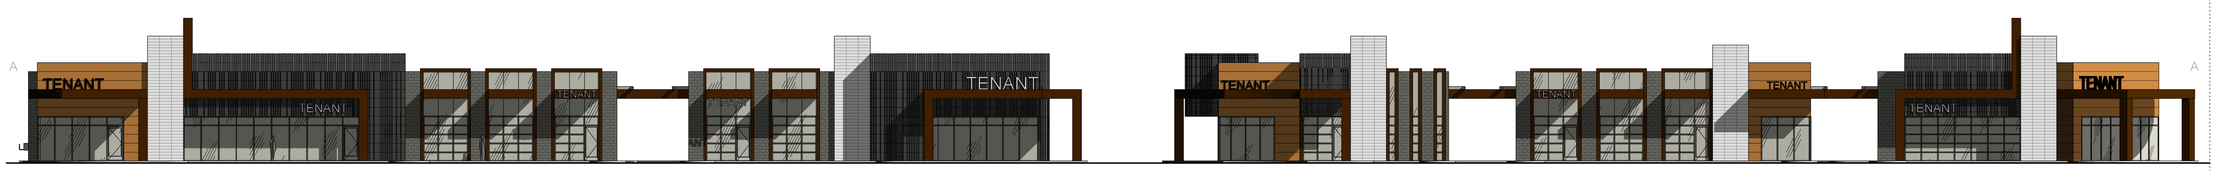

3 FRONT ELEVATION - ENTIRE SITE
1/16" = 1'-0"

SIGNAGE NOTES

ALL SIGNAGE PROPOSED TO BE PAN CHANNEL LETTERING WITH BACK LIGHTING.

REFERENCE THE EXTERIOR ELEVATIONS FOR PROPOSED SIGNAGE LOCATIONS.

A FORMAL SIGNAGE PACKAGE INCLUDING THE DETACHED MONUMENT WILL BE SUBMITTED FOR APPROVAL AT A LATER DATE.

MATERIAL LEGEND

A	EIFS EXTERIOR WALL FINISH W/ SCORING
B	CONCRETE MASONRY UNIT 8 X 8 X 16
C	ALTERNATING STANDING SEAM METAL PANEL
D	UNPROTECTED STEEL PANELS, COLUMNS, BEAMS
E	CONCRETE MASONRY UNIT 8 X 4 X 16
F	CLEAR ANODIZED ALUMINUM STOREFRONT
G	GALZANIZED STEEL TUBING
H	GREEN SCREEN

ARCHITEKTON

REGISTERED ARCHITECT
CERTIFICATE NO. 29559
GREGORY R. LAMBRIGHT
Date Signed 01/05/15
ARIZONA, U.S.A.
Expires 9/30/2018

464 S Farmer Ave., Suite 101
Tempe AZ, 85281

T 480.894.4637
F 480.894.4638

www.architekton.com

1/5/2015 9:41:56 AM - Plot Date

14139

CRISMON GATEWAY

RETAIL CENTER

1847 S. Crismon Rd.
Mesa, AZ
T. 480.840.4689

PROJECT TEAM

OWNER
BHS Properties, LLC
PMB 148 10105 E. Via Linda
Suite 103
Scottsdale, AZ 85258
T.480.840.4689
Contact: Rick Richmond

ARCHITEKTON
Architecture
464 S Farmer Ave Suite 101
Tempe, AZ 85281
T.480.894.4637
Contact: Greg Lambright

STANDAGE & ASSOCIATES
Civil
409 S. El Dorado Road
Mesa, AZ 85202
T: 480.892-8090
Contact: Bill Standage

WENDEL COMPANIES
MEP
140 John James Audubon Pkwy
Suite 201
Buffalo, NY 14228
T:716.688.0766
Contact: Dan Marinaro

No	Description	Date

EXTERIOR ELEVATIONS - FRONT

AE-201