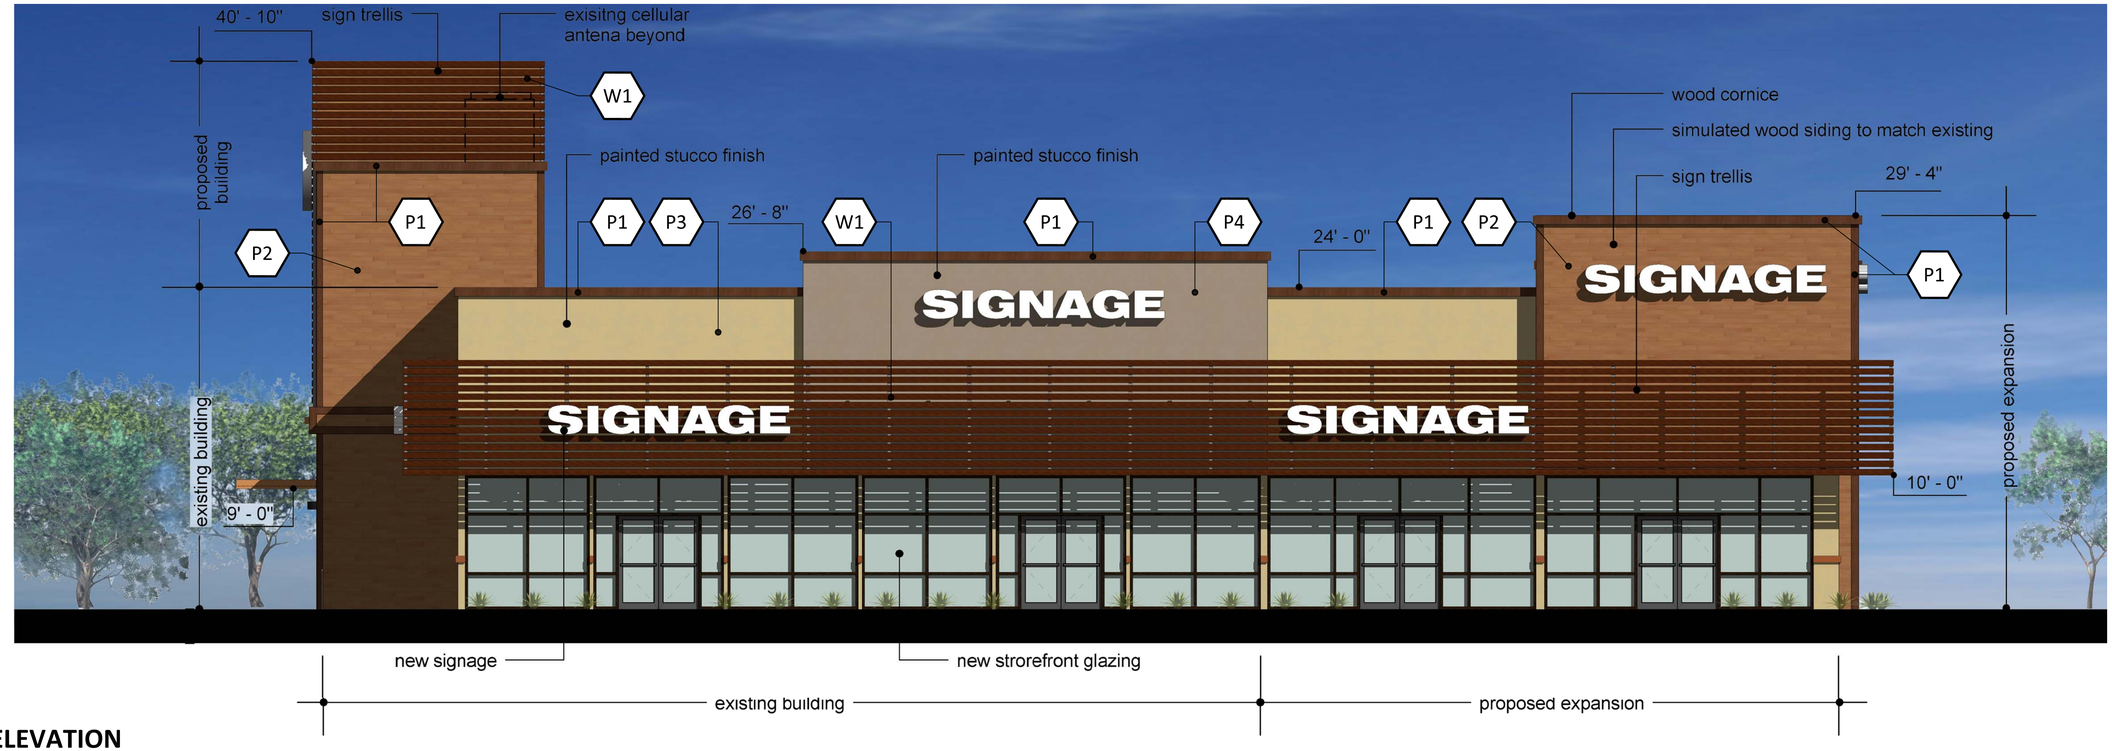

WEST ELEVATION

SCALE: 3/16" = 1'-0"

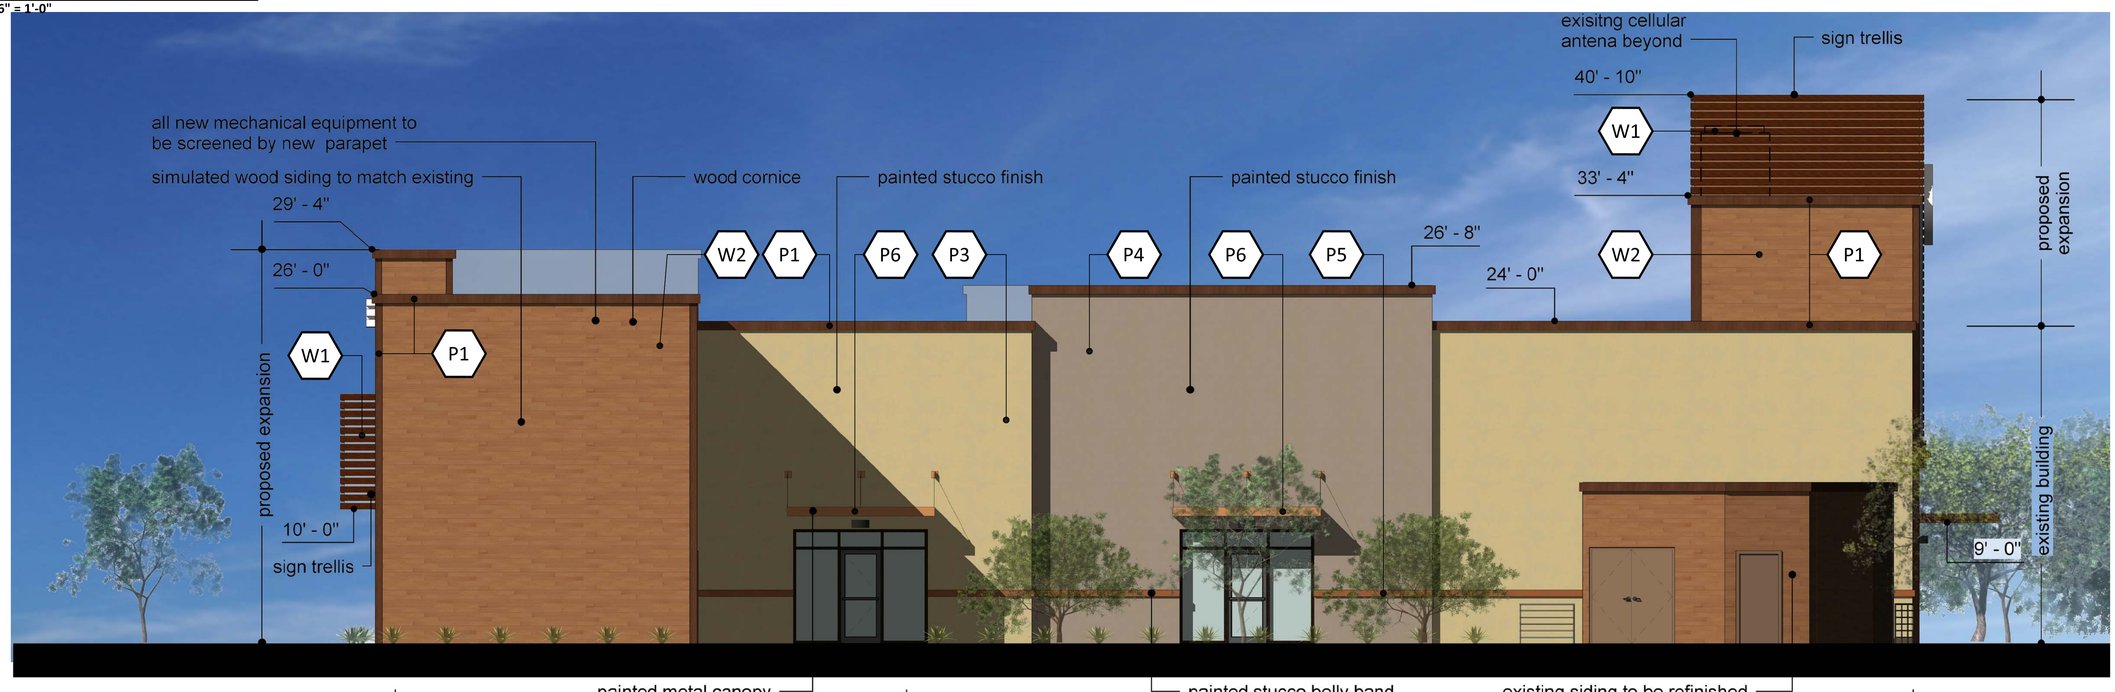

EAST ELEVATION

SCALE: 3/16" = 1'-0"

MATERIAL LEGEND

P1 - COLOR TO MATCH:
MANUFACTURER: DUNN EDWARDS
COLOR: BURNS CAVE DE6098
LRV: 11

P3 - COLOR TO MATCH:
MANUFACTURER: PPG
COLOR: ARMADILLO 14-17
LRV: 58

P4 - COLOR TO MATCH:
MANUFACTURER: PPG
COLOR: EARL GRAY 1020-5
LRV: 32

P5 - COLOR TO MATCH:
MANUFACTURER: PPG
COLOR: COWBOY HAT 1082-6
LRV: 24

P6 - COLOR TO MATCH:
MANUFACTURER: PPG
COLOR: DOESKIN 1082-5
LRV: 36

W1 - SIMULATED WOOD:
MANUFACTURER: RESYSTA
COLOR: FVG C51

W2 - SIMULATED WOOD:
MANUFACTURER: RESYSTA
COLOR: FVG C24

RKAA ARCHITECTS, INC

REGISTERED ARCHITECT
CERTIFICATE NO.
No. 9452
ROBERT W. KUBICEK
Expires 06/30/15

ICHI BAN REMODEL

SEC ALMA SCHOOL RD. AND BASELINE
MESA, AZ
DATE: 12-01-2014 (PRELIMINARY)

© 2014 RKAA ARCHITECTS, INC. ALL RIGHTS RESERVED. THIS DRAWING IS AN INSTRUMENT OF SERVICE. IT IS THE PROPERTY OF RKAA ARCHITECTS, INC. AND MAY NOT BE DUPLICATED, USED OR DISCLOSED WITHOUT WRITTEN PERMISSION OF THE ARCHITECT.

EL-1

RKAA# 14141.00

DIVERSIFIED PARTNERS
Nationwide Real Estate Services