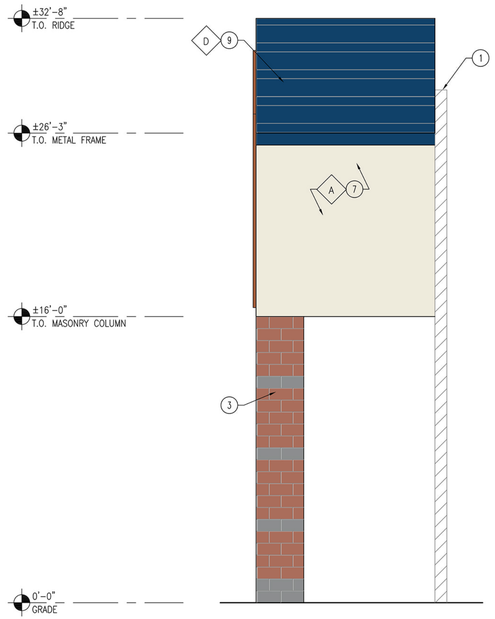

2 SIDE ELEVATION
1/4" = 1'-0"

KEY NOTES

1. EXISTING CMU WALL TO REMAIN
2. EXISTING ALUMINUM STOREFRONT SYSTEM TO REMAIN
3. EXISTING MASONRY COLUMN TO REMAIN
4. EXISTING METAL FRAMING TO REMAIN. SEE STRUCTURAL
5. METAL FRAMING TO BE DEMOLISHED.
6. EIFS OVER EXTERIOR GRADE PLYWOOD OVER STEEL STUD JOISTS PER STRUCTURAL. SEE FINISH SCHEDULE.
7. EIFS OVER EXTERIOR GRADE PLYWOOD OVER 6" METAL STUDS PER STRUCTURAL. SEE FINISH SCHEDULE
8. ASHLEY FURNITURE SIGNAGE
9. BERRIDGE METAL STANDING SEAM ROOF
10. EXISTING METAL MESH TO REMAIN
11. EXISTING METAL BEAM TO REMAIN

FINISH LEGEND

STO THERM NEXT SYSTEM OR EQ.
SMOOTH FINISH
PAINT: SHERWIN WILLIAMS: SW 7012 "CREAMY"

STO THERM NEXT SYSTEM OR EQ
SMOOTH FINISH
PAINT: SHERWIN WILLIAMS: SW 6349 "PENNYWISE"

STO THERM NEXT SYSTEM OR EQ.
SMOOTH FINISH
PAINT: SHERWIN WILLIAMS: SW 6966 "BLUEBLOOD"

BERRIDGE STANDING SEAM
METAL ROOF OR EQ.
COLOR: AWARD BLUE

NOTE:
FOR HIGH IMPACT INSTALLTION PROVIDE STO ARMOR MAT REINFORCING MESH.

FINISH ALL EIFS WITH STOCOAT LOTUSAN SEALANT

1 FRONT ELEVATION
1/4" = 1'-0"

NOTICE OF EXTENDED CERTIFICATION AND APPROVAL PERIOD PROVISION
THIS CONTRACT ALLOWS THE OWNER TO CERTIFY AND APPROVE BILLINGS AND ESTIMATES WITHIN FORTY-FIVE (45) DAYS AFTER THE BILLINGS AND ESTIMATES ARE RECEIVED FROM THE CONTRACTOR.

NOTICE OF EXTENDED PAYMENT PROVISION
THIS CONTRACT ALLOWS THE OWNER TO MAKE PAYMENTS WITHIN FORTY-FIVE (45) DAYS AFTER CERTIFICATION AND APPROVAL OF BILLINGS AND ESTIMATES.

COPY RIGHT NOTES
THIS DRAWING IS AN INSTRUMENT OF SERVICE AND THE PROPERTY OF ADG AND SHALL REMAIN IT'S PROPERTY. THE USE OF THIS DRAWING SHALL BE RESTRICTED TO THE ORIGINAL SITE FOR WHICH IT IS PREPARED AND PUBLICATION THEREOF IS EXPRESSLY LIMITED TO SUCH USE.

ANDREWS DESIGN GROUP INC
1095 W. RIO SALADO PKWY | SUITE 103 | TEMPE, AZ 85281
PH: (480) 894-3478

No:	DATE:	REVISION:

EXISTING TOWER REMODEL FOR:
ASHLEY FURNITURE
6233 EAST SOUTHERN AVE.
MESA, AZ 85206

ASHLEY FURNITURE Homestore

Ashley Homestores Interior Design Dept.
One Ashley Way Arcadia, WI 54612
Ph 608-323-3377 Fax 608-323-6167

COLOR ELEVATIONS

REGISTERED ARCHITECT
CERTIFICATE NO.
23446
DONALD A. ANDREWS, JR.
10-07-14
Date Signed
ARIZONA, U.S.A.
Expires 03/31/17

ADG Job No: P0614

Date: 10.07.14
Drawn: JCL
Checked: DAA

Sheet No:
DR3