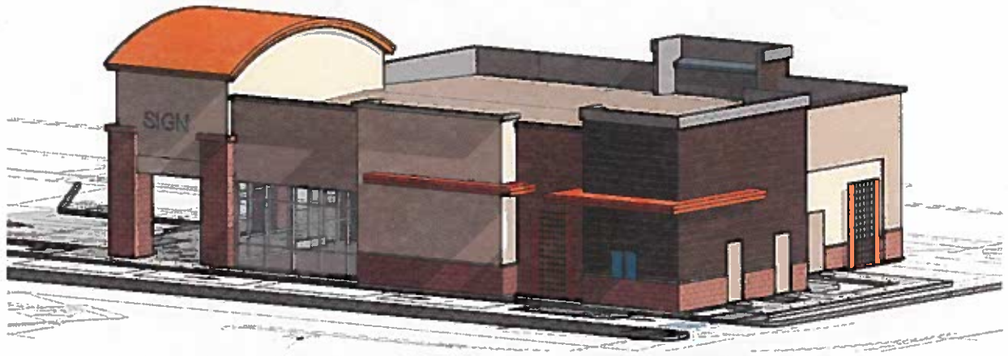

COLOR LEGEND

1		MAIN BODY PAINTED STUCCO #1 MFGR. SHERWIN-WILLIAMS COLOR. KILIM BEIGE SW6106
2		PAINTED STUCCO #2 MFGR. SHERWIN-WILLIAMS COLOR. THRESHOLD TAUPE SW7501
3		JAMES HARDIE HARDIPLANK 12" SMOOTH PARAPET COPING MFGR. SHERWIN-WILLIAMS COLOR. BLACK BEAN SW6006
4		MASONRY 8"X8"X16" CMU - PAINTED MFGR. SHERWIN-WILLIAMS COLOR. NUTMATCH SW6068
5		ACCENT PAINTED STEEL ACCENTS MFGR. SHERWIN-WILLIAMS COLOR. JALAPEÑO SW6434
6		METAL ROOF STANDING SEAM METAL ROOF PANELS MFGR. ATAS COLOR. COPPERTONE 23
7		STOREFRONT / PARAPET COPING ANODIZED ALUMINUM COLOR. ANODIZED ALUMINUM STOREFRONT W/ DBL. PANE GLAZING

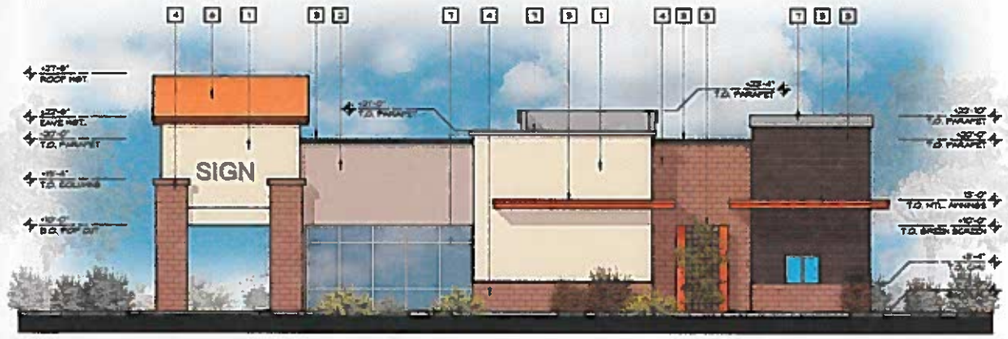

NORTH ELEVATION

1/8" = 1'-0"

EAST ELEVATION

1/8" = 1'-0"

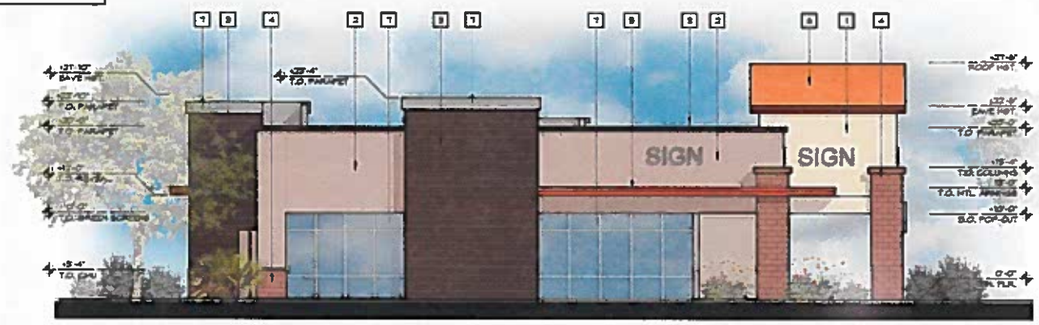

SOUTH ELEVATION

1/8" = 1'-0"

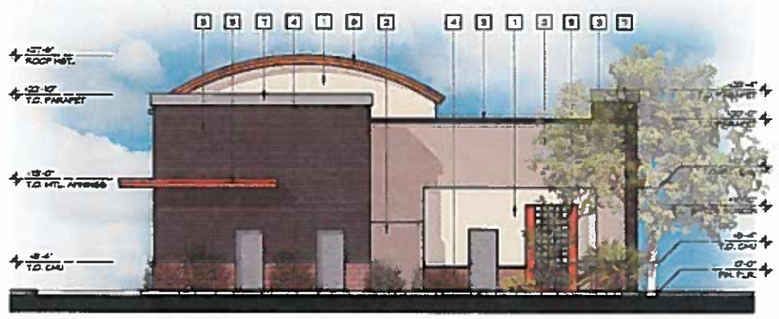

WEST ELEVATION

1/8" = 1'-0"

A NEW BUILDING
FOR
RED POINT DEVELOPMENT, INC.
UNIVERSITY DRIVE, MESA, ARIZONA

DESIGN REVIEW

associated architects INC.
architecture · construction management · planning
p 480-994-9451
8 East Palo Verde Street, Suite 1 · Gilbert · Arizona · 85296
www.associated-architects.com

1	8/17	BTZ
2	8/17	BTZ
3	9/17	LVG
4	10/17	LVG

DRAWN BY BTZ
CHECKED BY BTZ
DATE 8-16
REVISED 10/23/17

BUILDING ELEVATIONS

REGISTERED ARCHITECT
CERTIFICATE NO. 42511
NICOLE LEE POSTEN
ARIZONA U.S.A.
EXPIRES 3/31/2017

SHEET
A-3
OF

COPYRIGHT © THESE DRAWINGS ARE THE PROPERTY OF ASSOCIATED ARCHITECTS INC. AND ARE NOT TO BE REPRODUCED IN ANY FORM WITHOUT THE EXPRESS WRITTEN PERMISSION OF THE ARCHITECT. CONTRACTOR SHALL VERIFY ALL DIMENSIONS AT BUILDING BEFORE PROCEEDING WITH THE WORK.