





AT
RIVERVIEW

255 E. MCKELLIPS RD.
MESA, AZ 85201

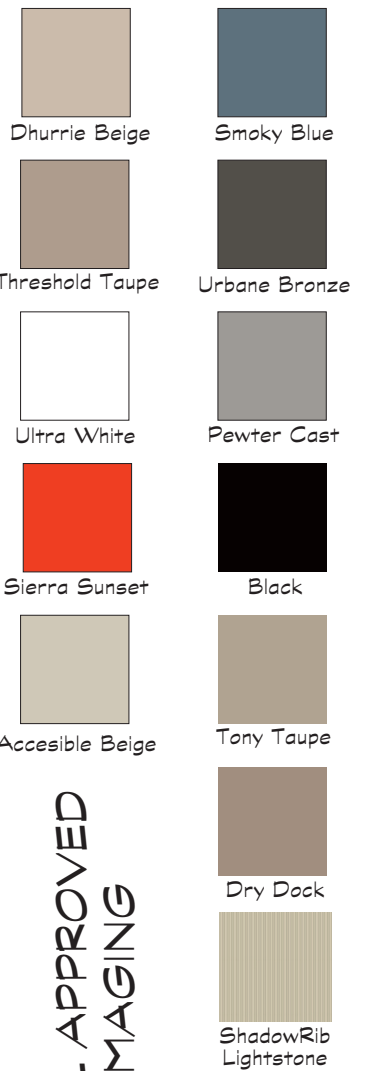

ANY CHANGES REQUIRE
REBID OF PROJECT

882066
882066 MSTR ART-01a
02/17/2017

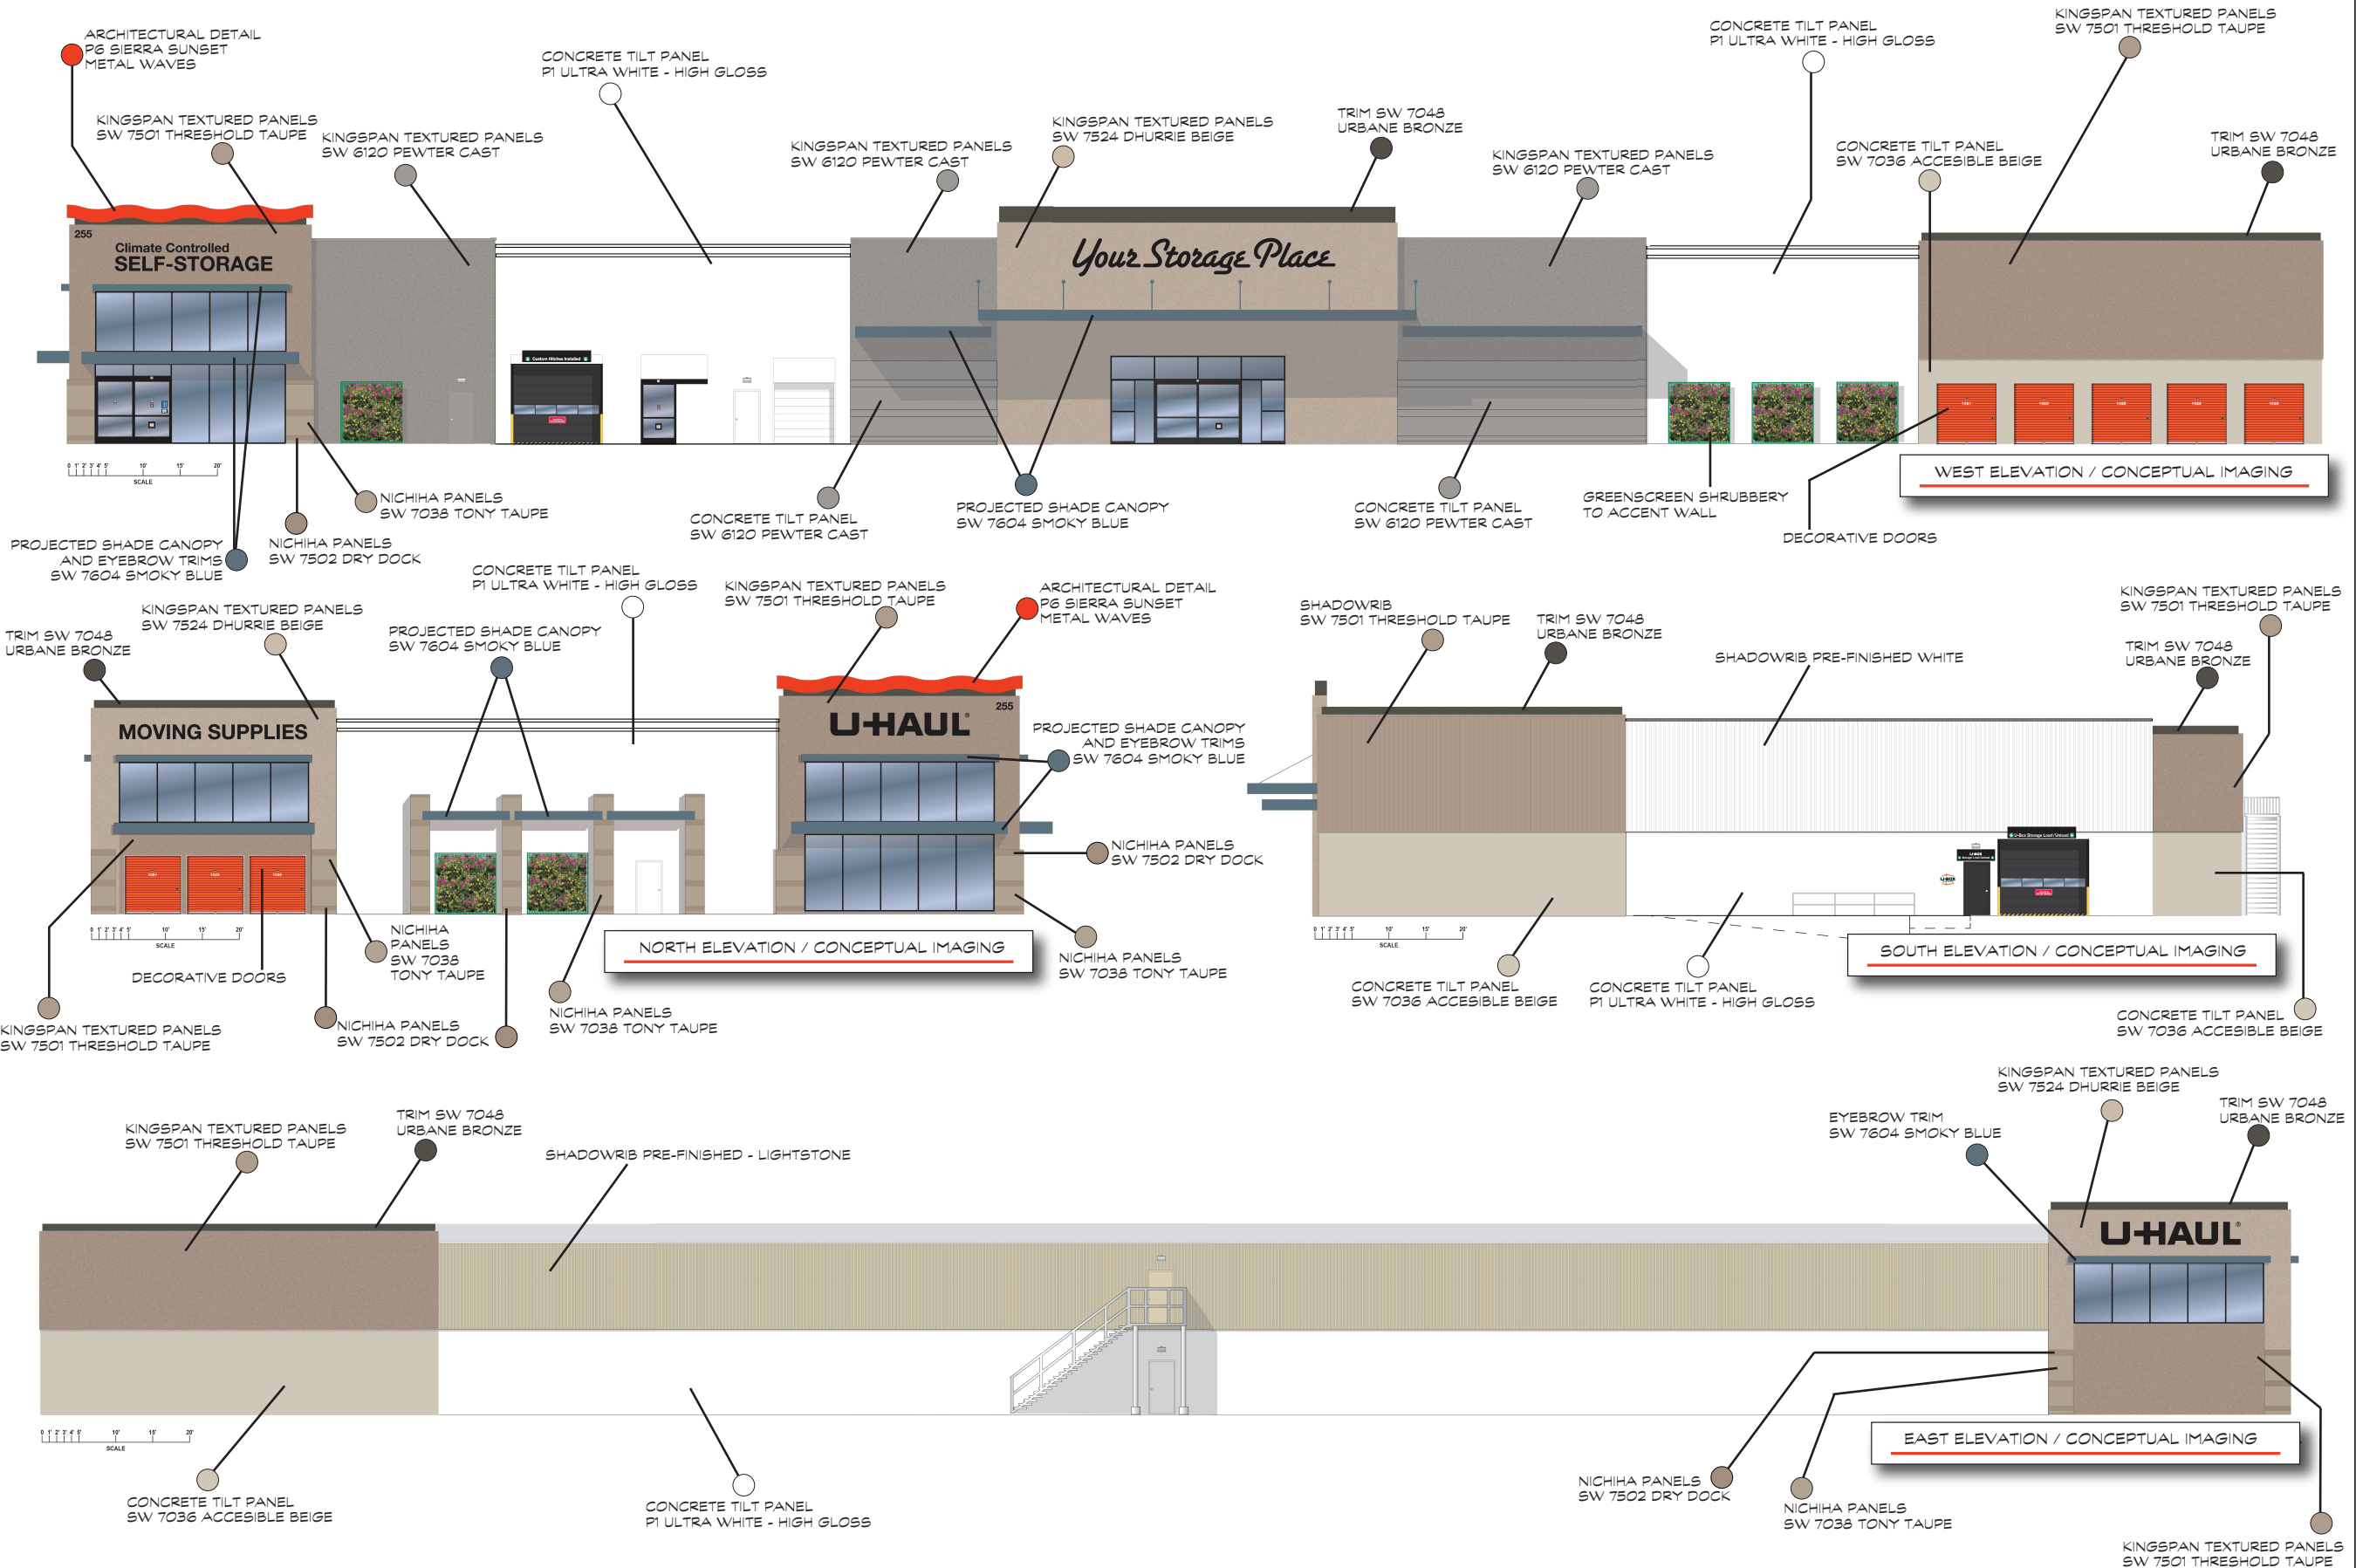



AT
RIVERVIEW

255 E. MCKELLIPS RD.
MESA, AZ 85201



Dhurrie Beige



Smoky Blue



Threshold Taupe



Urbane Bronze



Ultra White



Pewter Cast



Sierra Sunset



Black



Accesible Beige



Tony Taupe



Dry Dock



ShadowRib
Lightstone

FINAL APPROVED
IMAGING

ANY CHANGES REQUIRE
REBID OF PROJECT


882066
882066 MSTR ART-01b
02/17/2017




WEST ELEVATION / CONCEPTUAL IMAGING




NORTH ELEVATION / CONCEPTUAL IMAGING

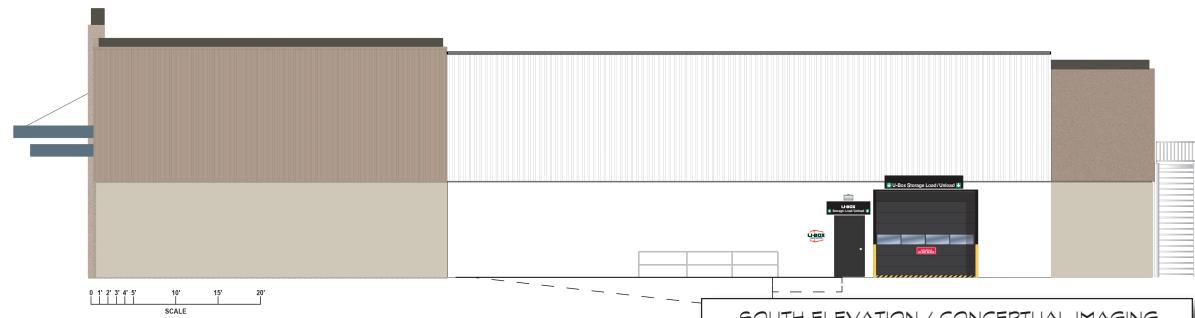


SOUTH ELEVATION / CONCEPTUAL IMAGING

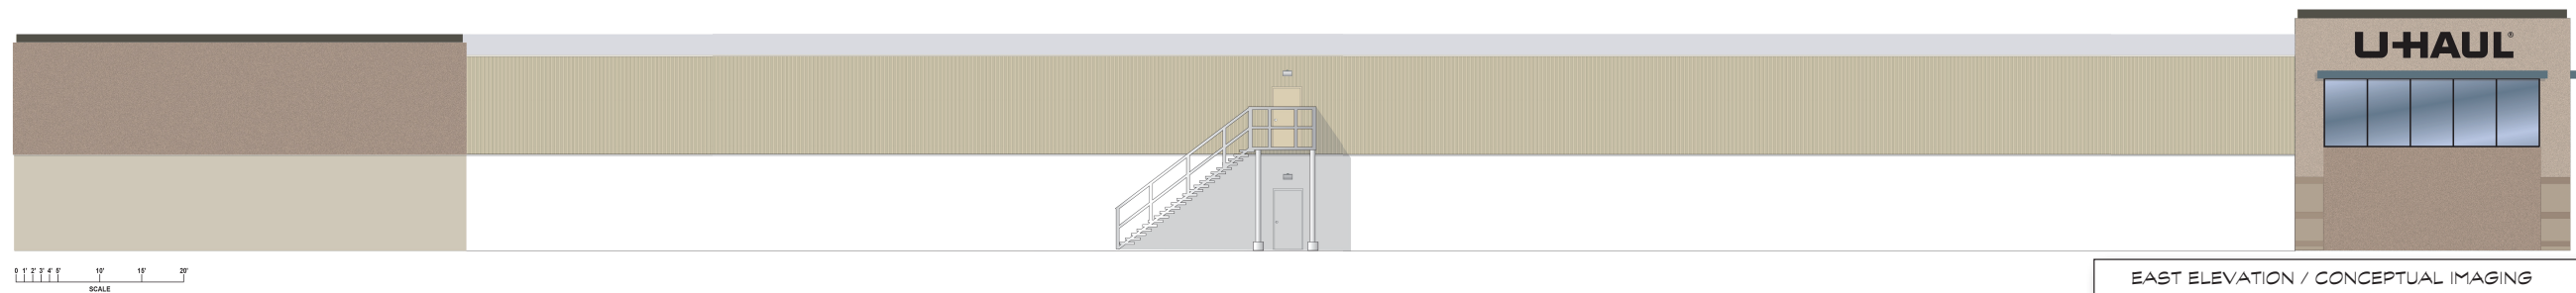

EAST ELEVATION / CONCEPTUAL IMAGING

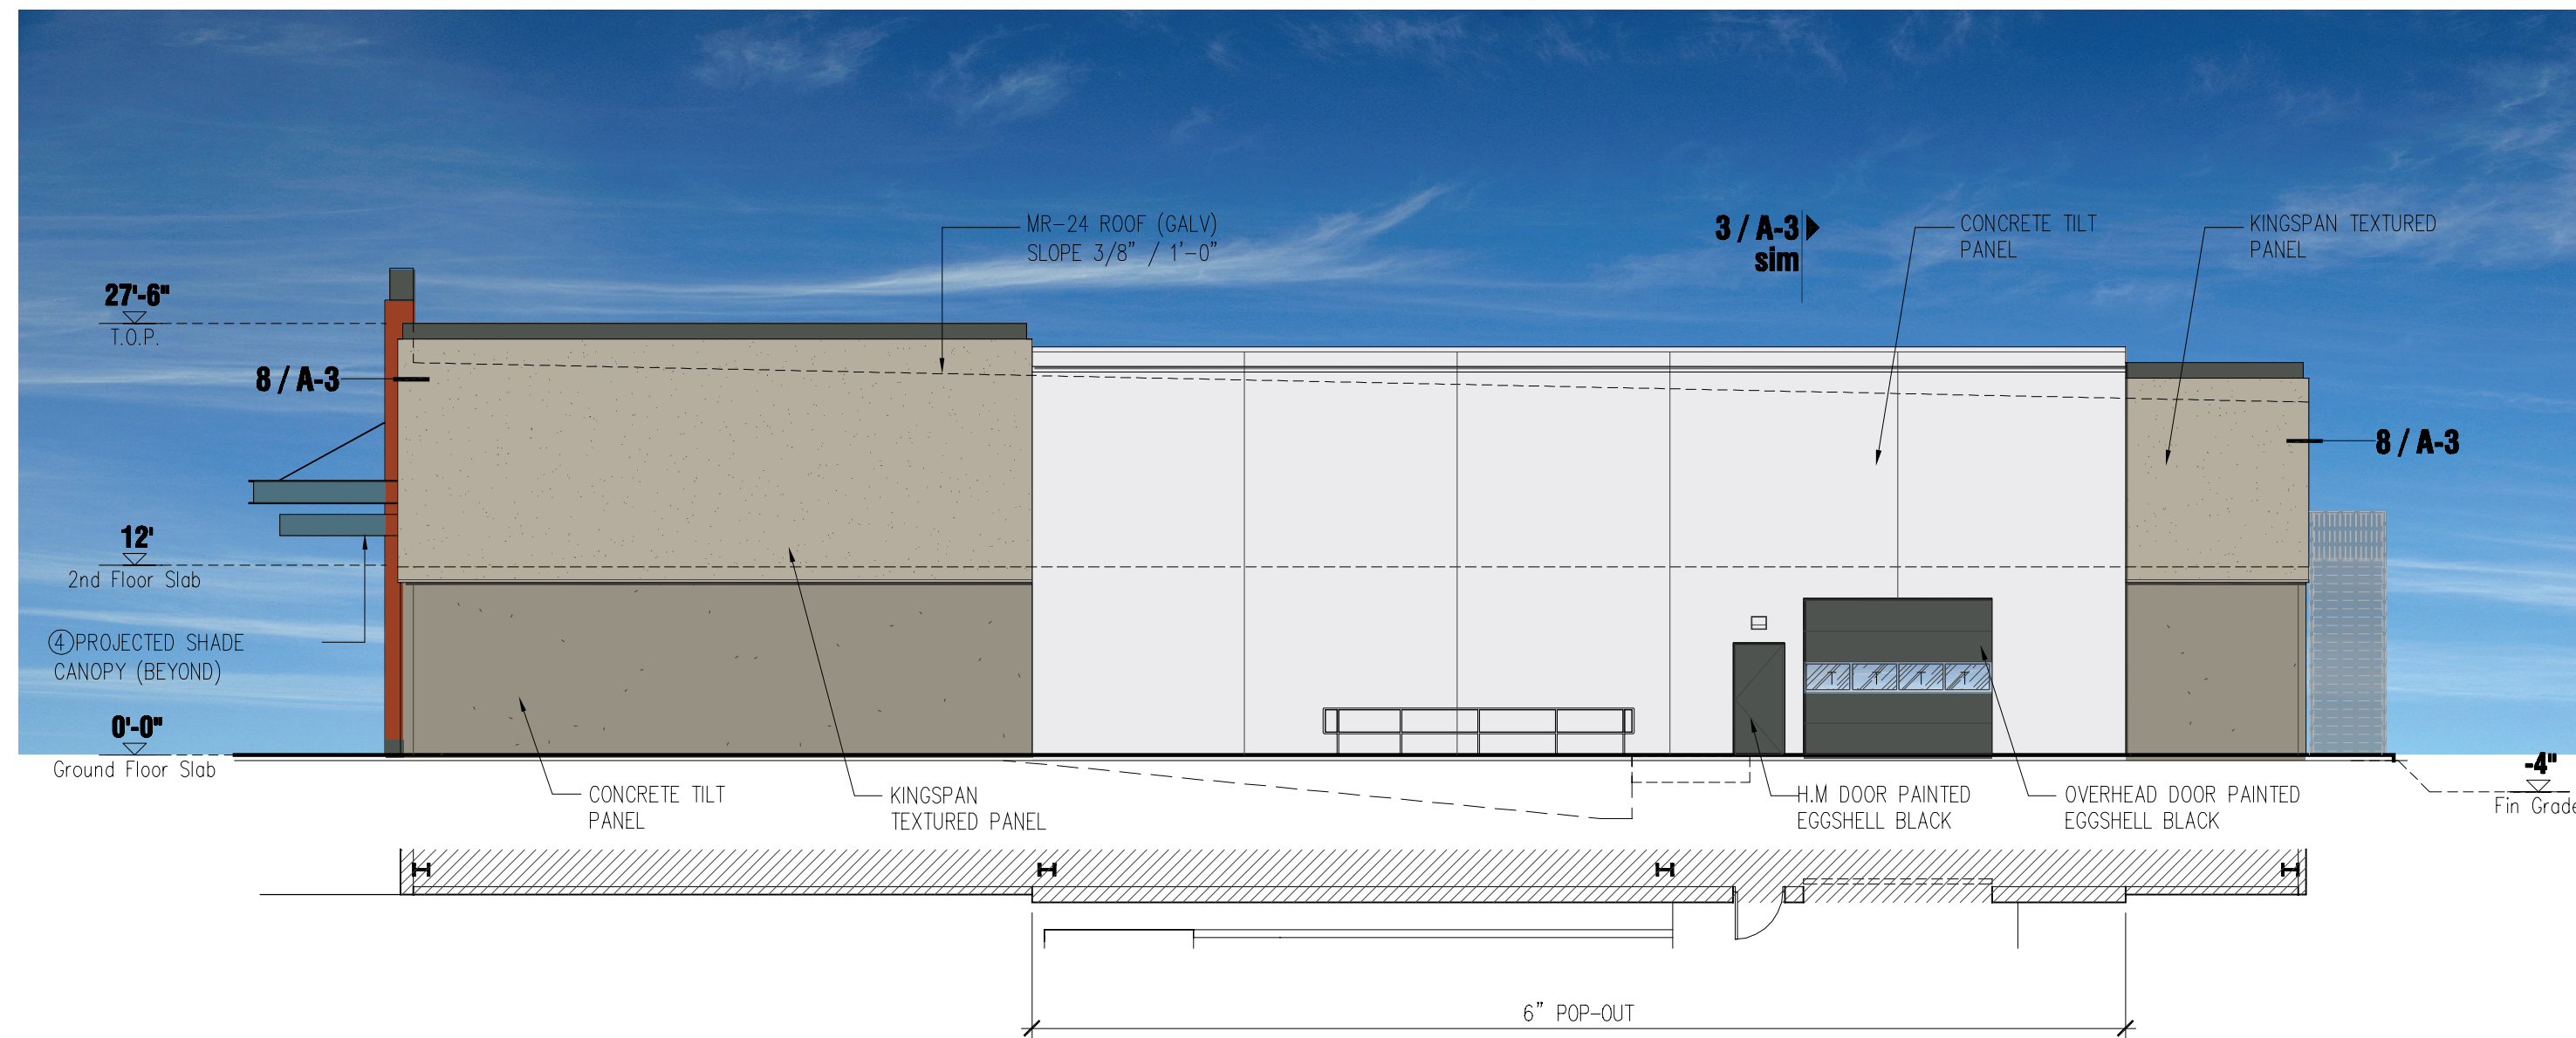


SOUTH ELEVATION

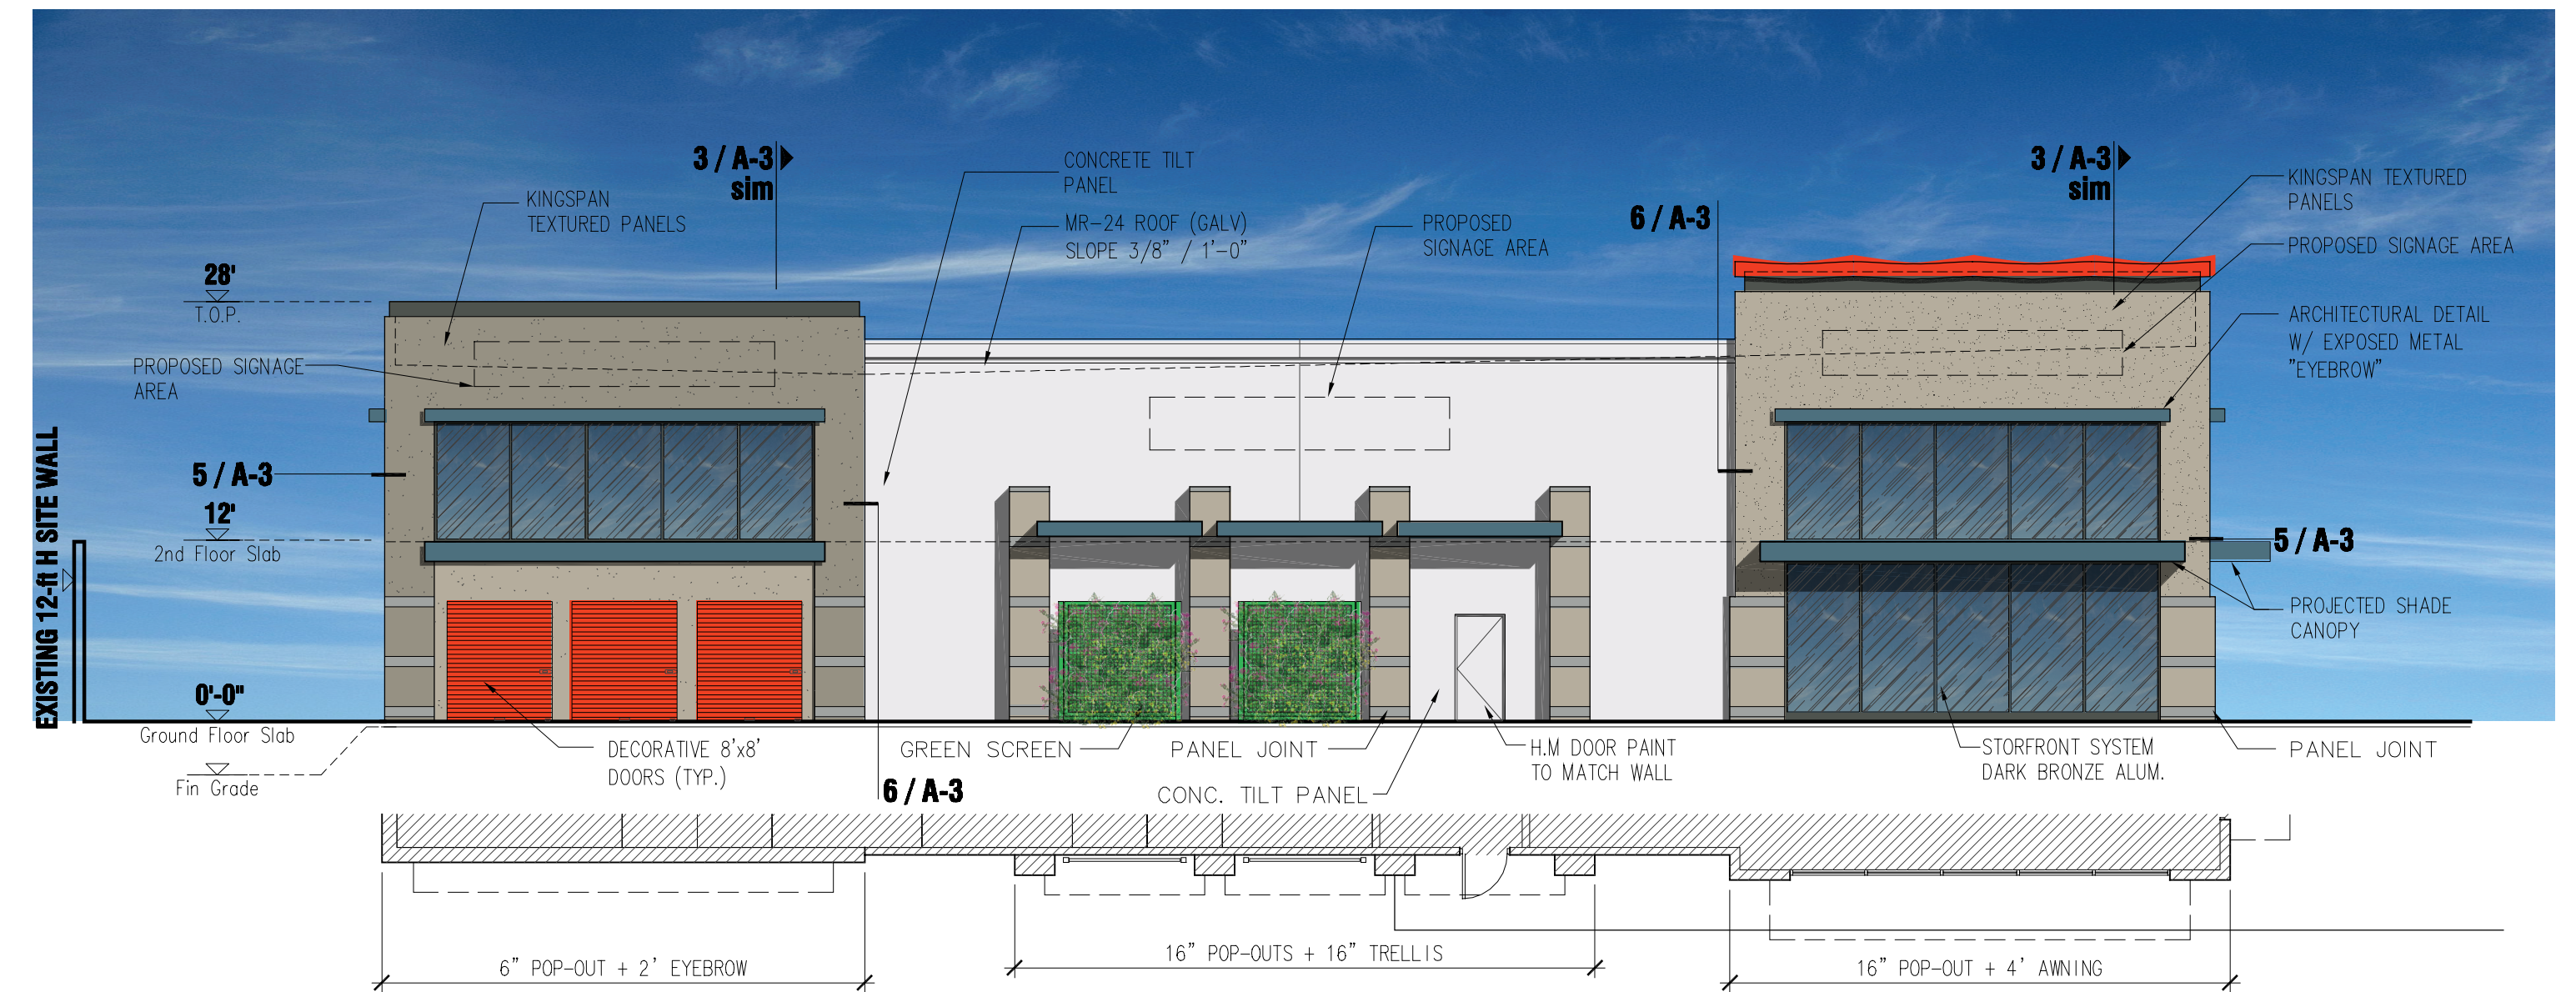

NORTH ELEVATION



WEST ELEVATION

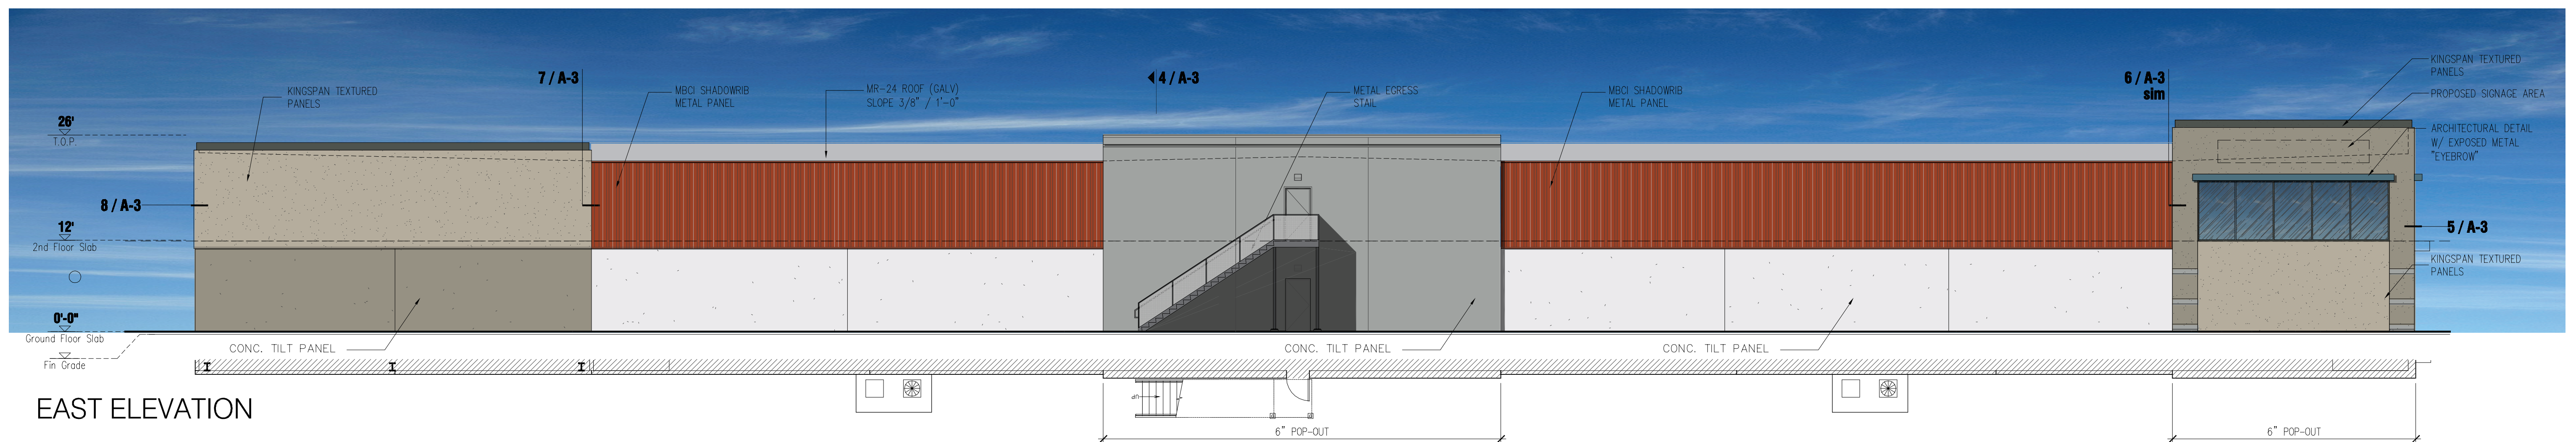

EAST ELEVATION