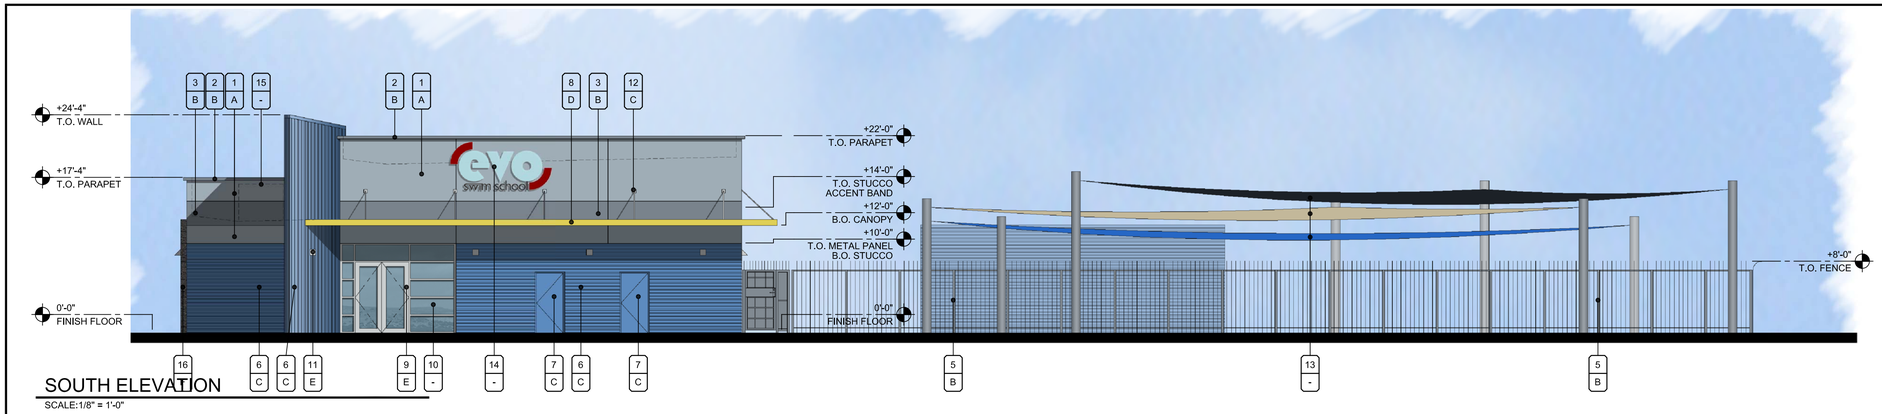

SOUTH ELEVATION

SCALE:1/8" = 1'-0"

WEST ELEVATION

SCALE:1/8" = 1'-0"

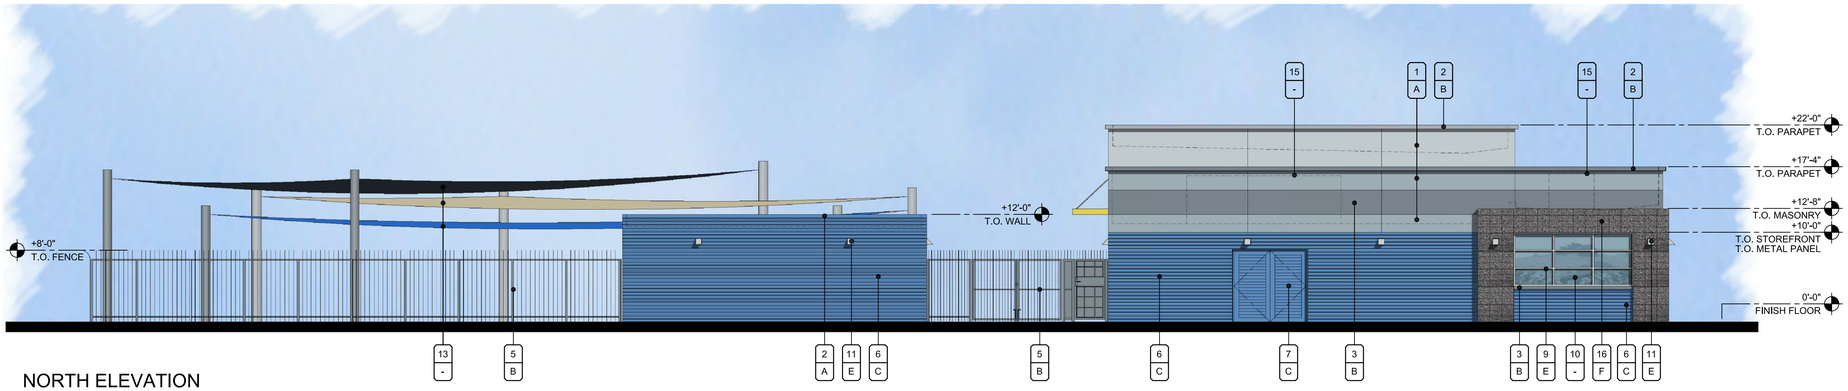

NORTH ELEVATION

SCALE:1/8" = 1'-0"

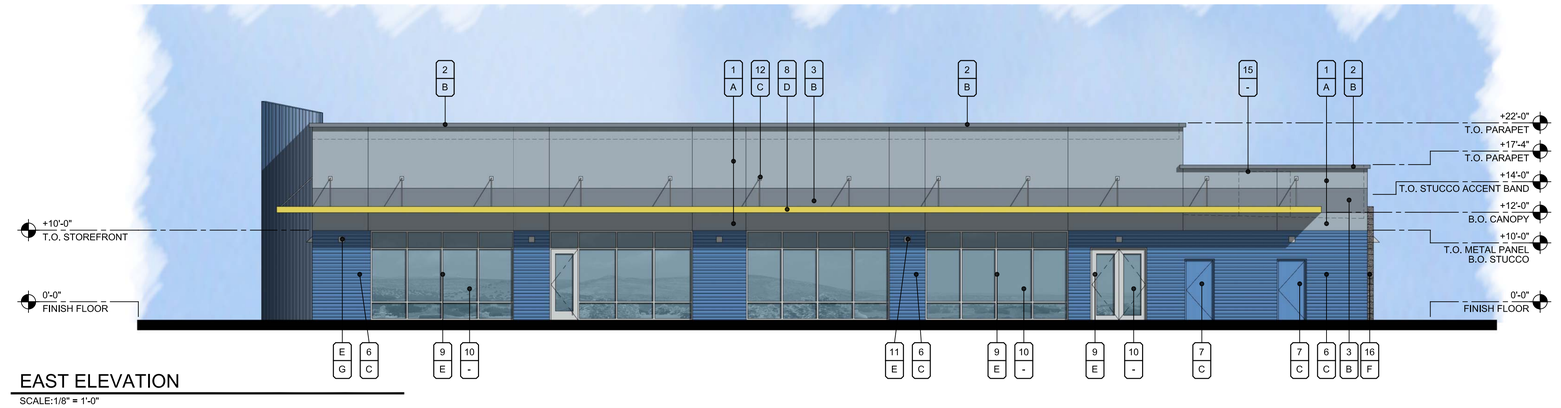

EAST ELEVATION

SCALE:1/8" = 1'-0"

MATERIAL/COLOR SCHEDULE

MATERIALS

1. STUCCO
2. EIFS CORNICE
3. STUCCO ACCENT BAND
4. SITE SCREEN WALLS
5. METAL FENCE
6. ARCHITECTURAL METAL SIDING
7. HOLLOW METAL DOOR
8. STEEL CANOPY
9. ALUMINUM STOREFRONT FRAME
10. GLAZING BY PPG 'GRAYLITE'
11. LIGHT FIXTURE
12. STEEL TIE ROD AND ANCHOR PLATE
13. SHADE SAILS- UNDER SEPARATE REVIEW & PERMIT
14. SIGNAGE - UNDER SEPARATE REVIEW & PERMIT
15. LINE OF FULLY SCREENED MECHANICAL UNIT BEYOND
16. INTEGRAL COLORED MASONRY

COLORS

A. DE6332 'GLEN FALLS' BY DUNN EDWARDS
B. CL 3154M - GOTHAM BY FRAZEE COLOR LIFE
C. DE5844 'SPLISH SPLASH' BY DUNN EDWARDS
D. DE5397 - RADIANT SUNRISE BY DUNN EDWARDS
E. CLEAR ANODIZED/MILL FINISH
F. OPAL BY SUPERLITE BLOCK

MATERIAL #
FINISH X

A. D. B. E. C. F.

ARCHITECT
VERTICAL
DESIGN STUDIOS
4650 E. Cotton Center Blvd, Ste.130
Phoenix , Arizona . 85040
Ph 602.395.1000 . . Fax 602.395.1005

SEAL

CONSULTANT

OWNER

PROJECT DESCRIPTION

EVO Swim School
Power Rd. South of Elliot Rd.
-
Mesa, Arizona

LEGAL NOTES:

DATE:

REVISIONS

NO.	DATE	ISSUE

THESE DRAWINGS ARE THE INSTRUMENTS OF SERVICE AND ARE THE PROPERTY OF VERTICAL DESIGN STUDIOS. COMMON LAW COPYRIGHT IS EXPRESSLY RESERVED ITS COMMON LAW COPYRIGHT AND OTHER PROPERTY RIGHTS TO THESE PLANS. THESE PLANS ARE NOT TO BE REPRODUCED, CHANGED OR COPIED IN ANY FORM OR MANNER WHATSOEVER, NOR ARE THEY TO BE ASSIGNED TO ANY THIRD PARTY, WITHOUT FIRST OBTAINING THE EXPRESSED WRITTEN PERMISSION AND CONSENT OF VERTICAL DESIGN STUDIOS. UNDER NO CIRCUMSTANCES SHALL THESE DRAWINGS BALL WHE PROVIDED IN ELECTRONIC MEDIA FORMAT.
© COPYRIGHT 2008, VERTICAL DESIGN STUDIOS

SHEET TITLE
COLOR ELEVATIONS

PROJECT NUMBER
16036.00

A-100

16036.00 EVO SWIM SCHOOL - MESA , 00/00/00