Individual L.E.D. Lit Pan Channel Letters

STANDARD FEATURES:
- Exterior Cabinets: Black 0.40 aluminum returns - 5"
- .075" Trim cap
- Faces: Ivory & White Acrylic
  (Note: Wheat Tare Logo Ivory Acrylic will have Vinyl overlay)
- Illumination: L.E.D. Lighting

INSTALLATION:
- Individually mounted through stucco to wood wall into studs
  0.25"STS Screws

ELECTRICAL:
- Carries UL listings

KNEADERS Letters are 18"Tall
KNEADERS is 132" WIDE

BAKERY & CAFE Letters are 6.5"Tall
BAKERY & CAFE is 112" WIDE

TOTAL SIGNAGE SQUARE FOOTAGE = 31 SQ. FT.

Mounting Detail

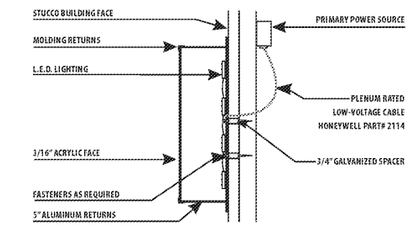

WHEAT TARE is 86"WIDE BY 15" Tall

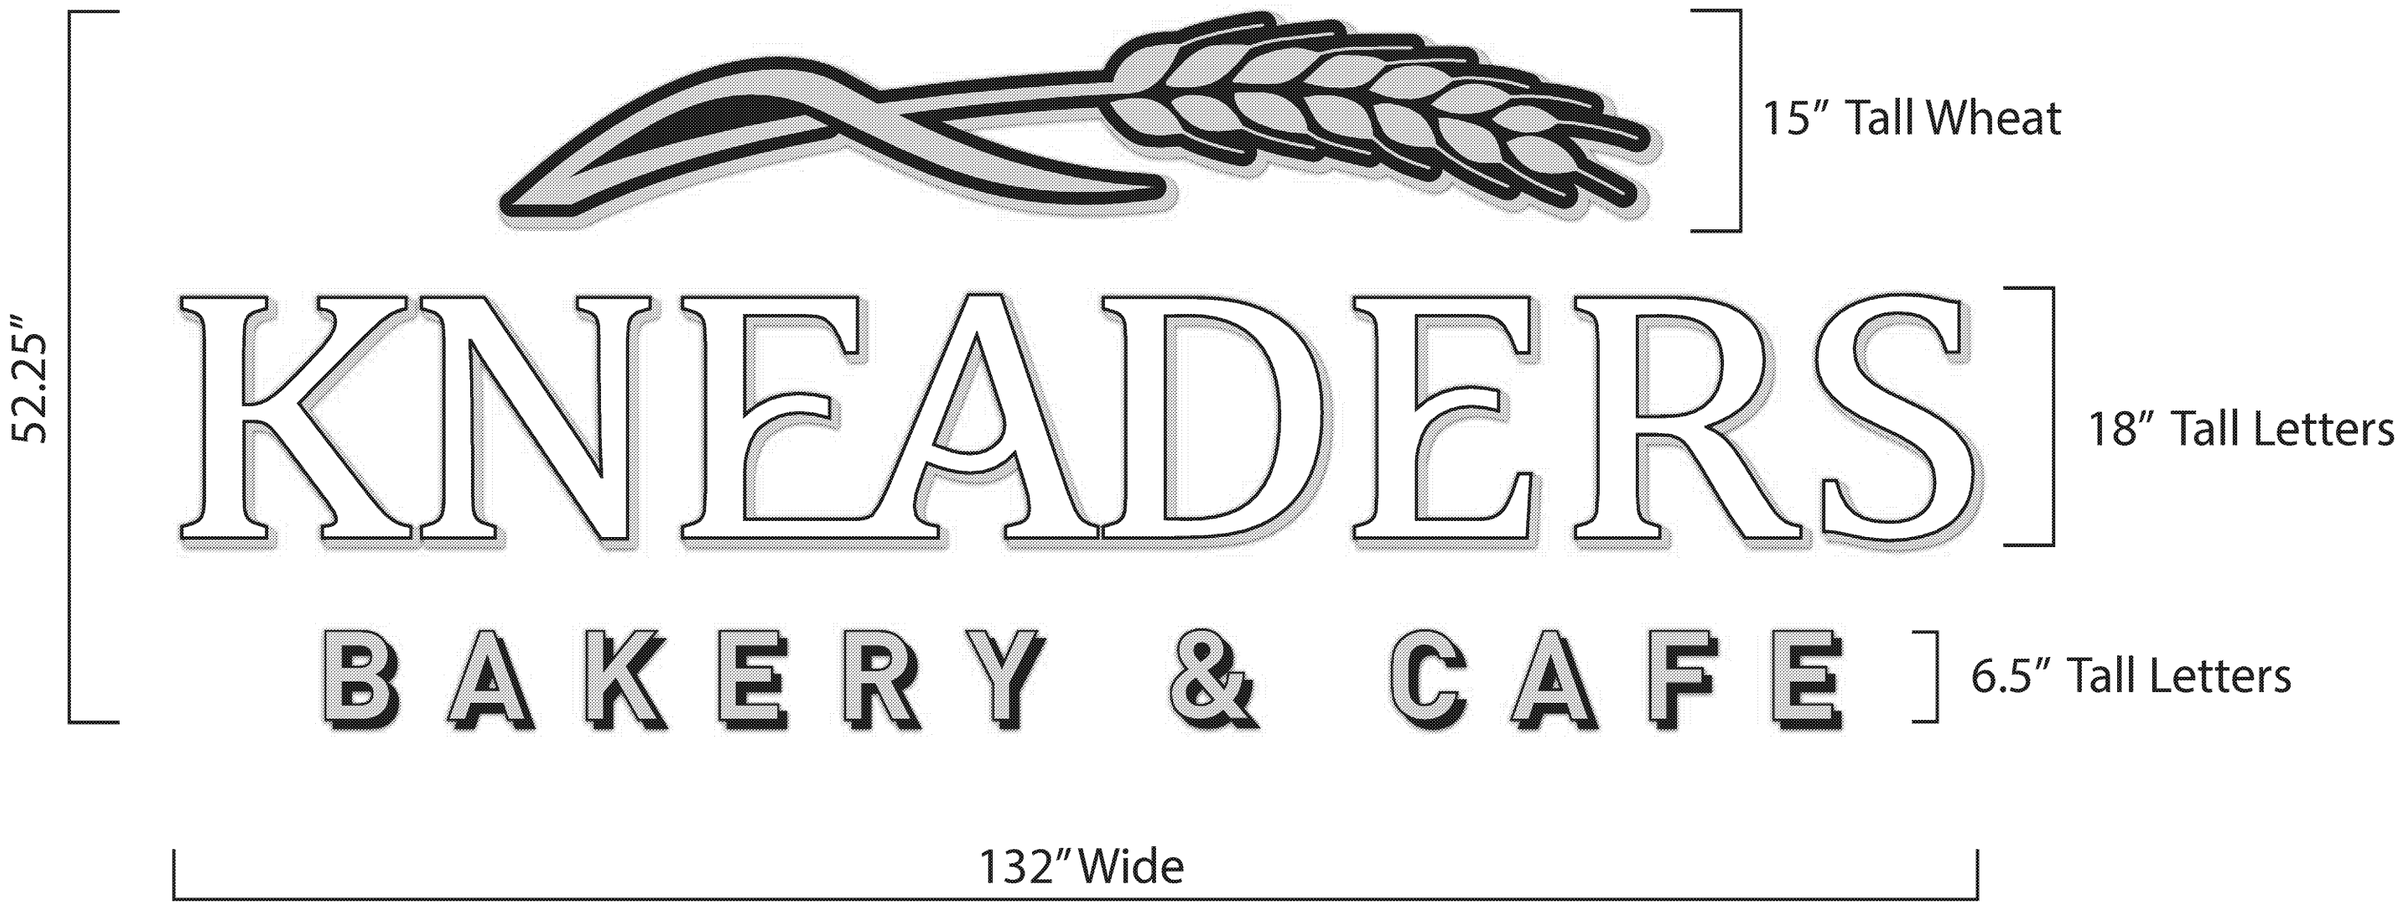

SIGNGUYS
501-388-8388 • WWW.THESIGNGUYS.ORG

Individual L.E.D. Lit Pan Channel Letters

STANDARD FEATURES:
- Exterior Cabinets: Black 0.40 aluminum returns - 5"
- .075" Trim cap
- Faces: Ivory & White Acrylic
  (Note: Wheat Tare Logo Ivory Acrylic will have Vinyl overlay)
- Illumination: L.E.D. Lighting

INSTALLATION:
- Individually mounted through stucco to wood wall into studs
  0.25"STS Screws

ELECTRICAL:
- Carries UL listings

KNEADERS Letters are 14.35" Tall
KNEADERS is 105.6" WIDE

BAKERY & CAFE Letters are 6" Tall
BAKERY & CAFE is 100" WIDE

TOTAL SIGNAGE SQUARE FOOTAGE = 21 SQ. FT.

Mounting Detail

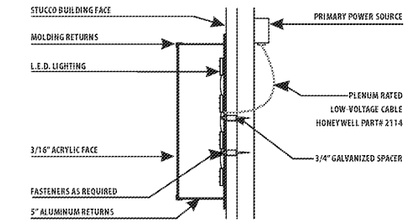

WHEAT TARE is 68" WIDE BY 12" Tall

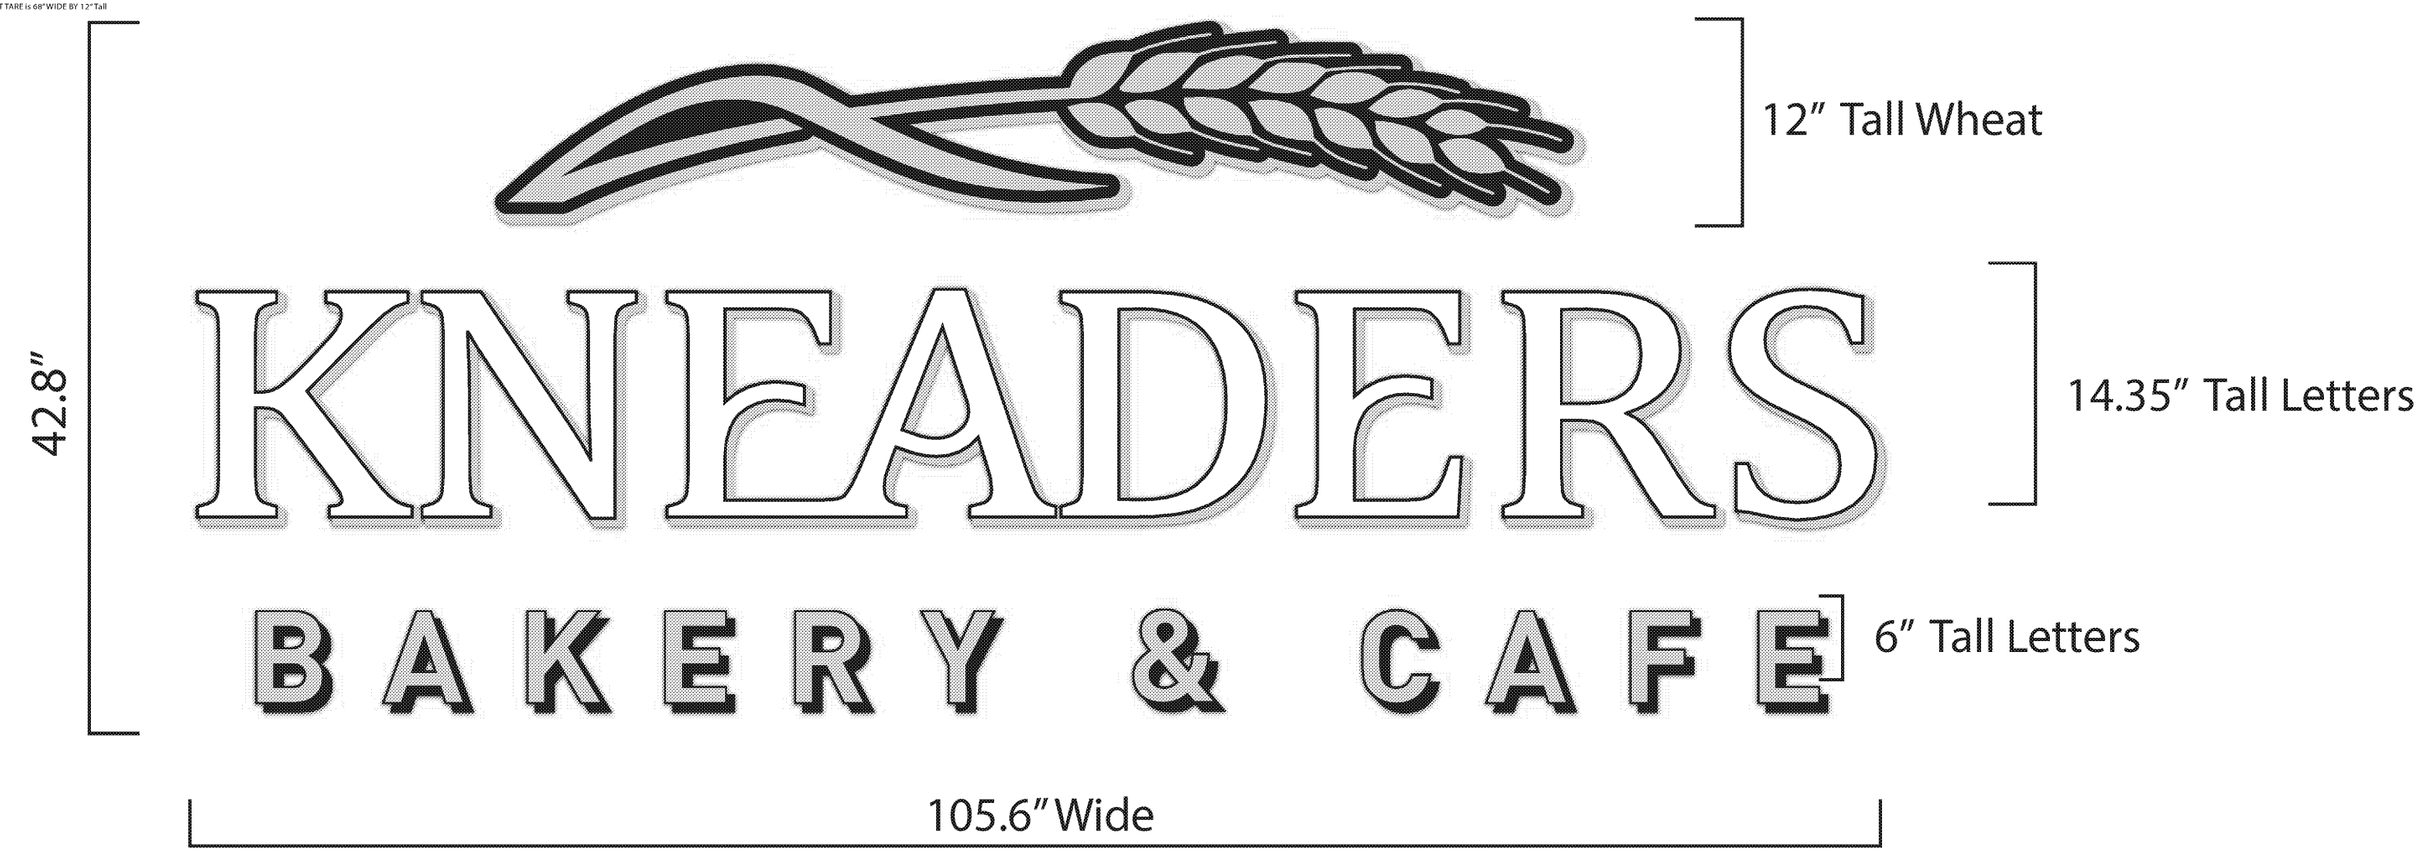

SIGNGUYS
801-355-6355 · WWW.THESIGNGUYS.ORG

KNEADERS BAKERY & CAFE
Outdoor Pole Sign - Drive Thru Directional

Steel & Aluminum Construction
White Acyrlic Face with Vinyl Overlay
Stucco Coating on Sign Can & Pole to Match Building
High-Output Flourescent Lighting

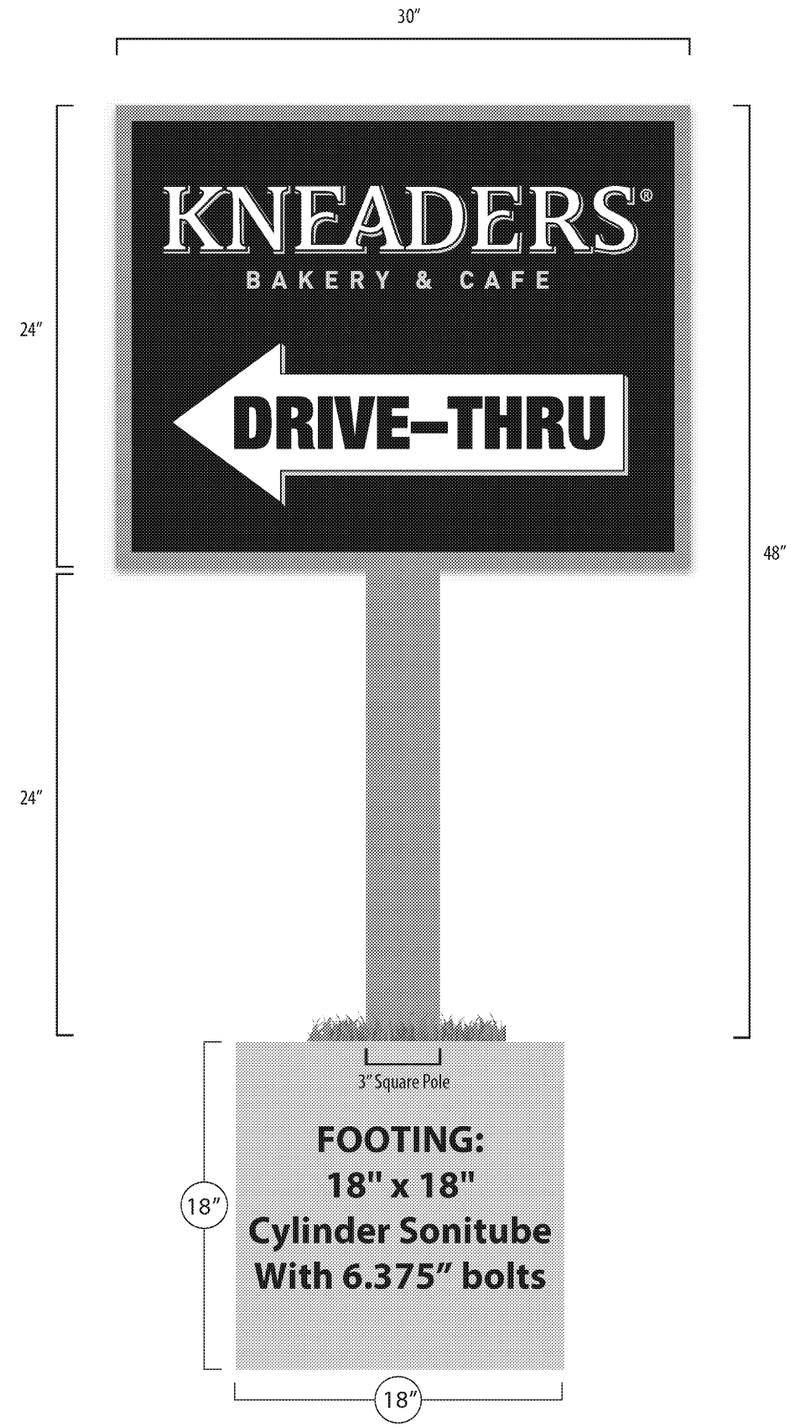

Install Location

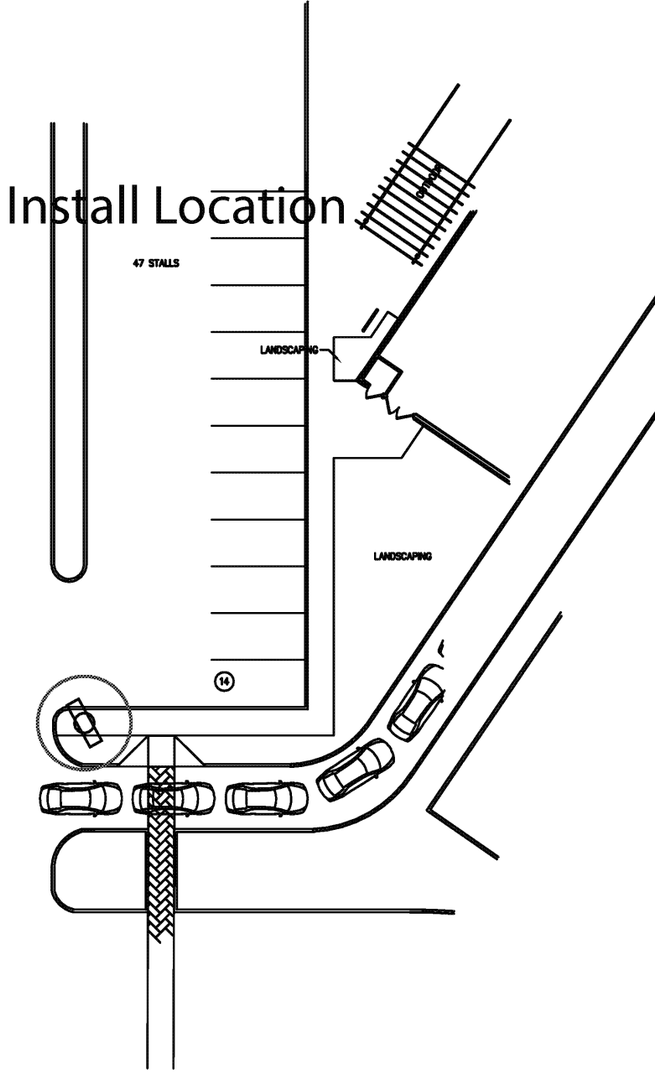

SIGNGUYS

Install Location

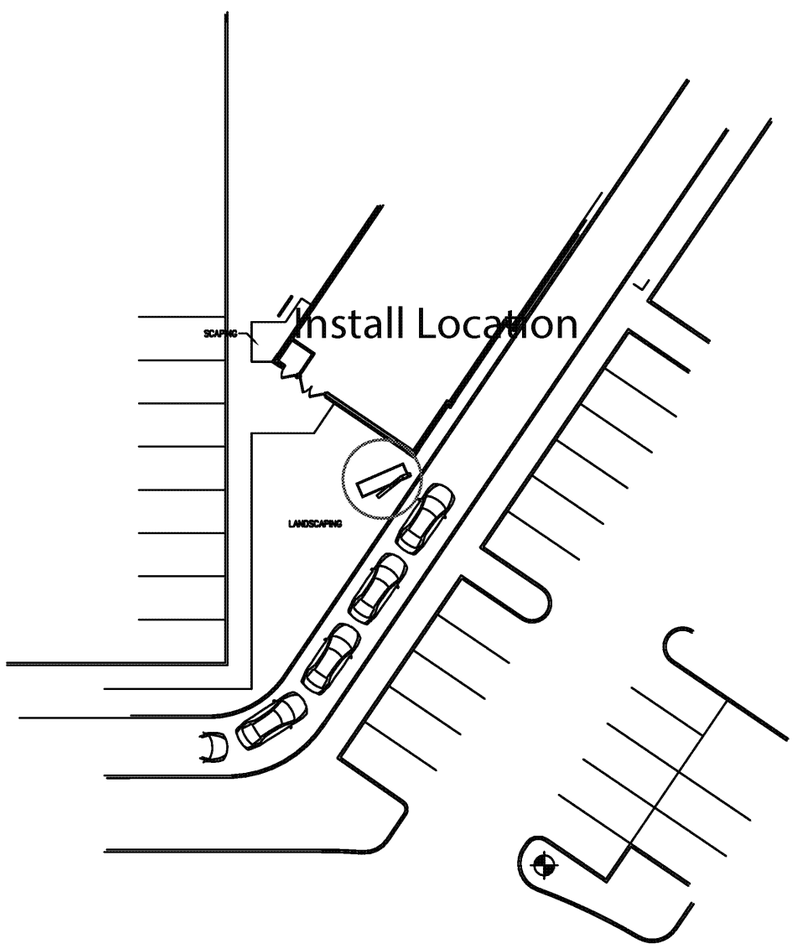

(4)
3/5" x 8"
REDHEADS

DRIVE THRU CHOICE Metal DTBK-472 Outdoor Menu System
98" w x 74.34" h Total

OUTER FRAME COLOR: ■ Black ☐ White ☐ Tan ☐ Red ☐ Silver ☐ Copper ☐ Blue

COMMUNICATION SYSTEM:
- ☐ Remote Speaker Post without Speaker & Mic Hardware
- ☐ Remote Speaker Post with Speaker & Mic Hardware
- ☐ In-Board Speaker & Mic (Hardware Included)
- ☐ No Communication System Needed

MOUNTING: ■ Freestanding ☐ Wall Mounted

ACCESSORIES:
- ☐ Manager's Special Sign
- ☐ Graphic on Shroud: "w x "h
- ■ Wing
- ☐ Illuminated Topper
- ☐ Non-Illuminating Branding Topper: 40" w x 11" h
- ☐ Directional Sign
- ☐ Drive-Thru Loop:
  - ☐ Saw Cut
  - ☐ Pre-Formed

TYPE STYLE

Main Headings:
Adobe Garamond Pro Reg

Sub Headings:
Adobe Garamond Pro Reg
& Gabriola Reg

Listings:
Myriad Pro Semibold

Other Small Descriptions:
Myriad Pro Semibold

PRICES DISPLAYED USING:
■ Permanently Printed on full graphics

ARTWORK DETAILS

Usable Kneaders photos on file.

ELECTRICAL:
12 thhn copper branch circuit to feed the menu board from exisiting parking lot lighting pipe system
120 Volts 2.6 Amps 60 HZ
(fed from a 20 amp breaker installed inside Panel A)

SIGNGUYS
801-362-8355 · WWW.THESIGNGUYS.ORG

KNEADERS BAKERY & CAFE
Outdoor Pole Sign - Drive Thru Directional

Steel & Aluminum Construction
White Acyrlic Face with Vinyl Overlay
Stucco Coating on Sign Can & Pole to Match Building

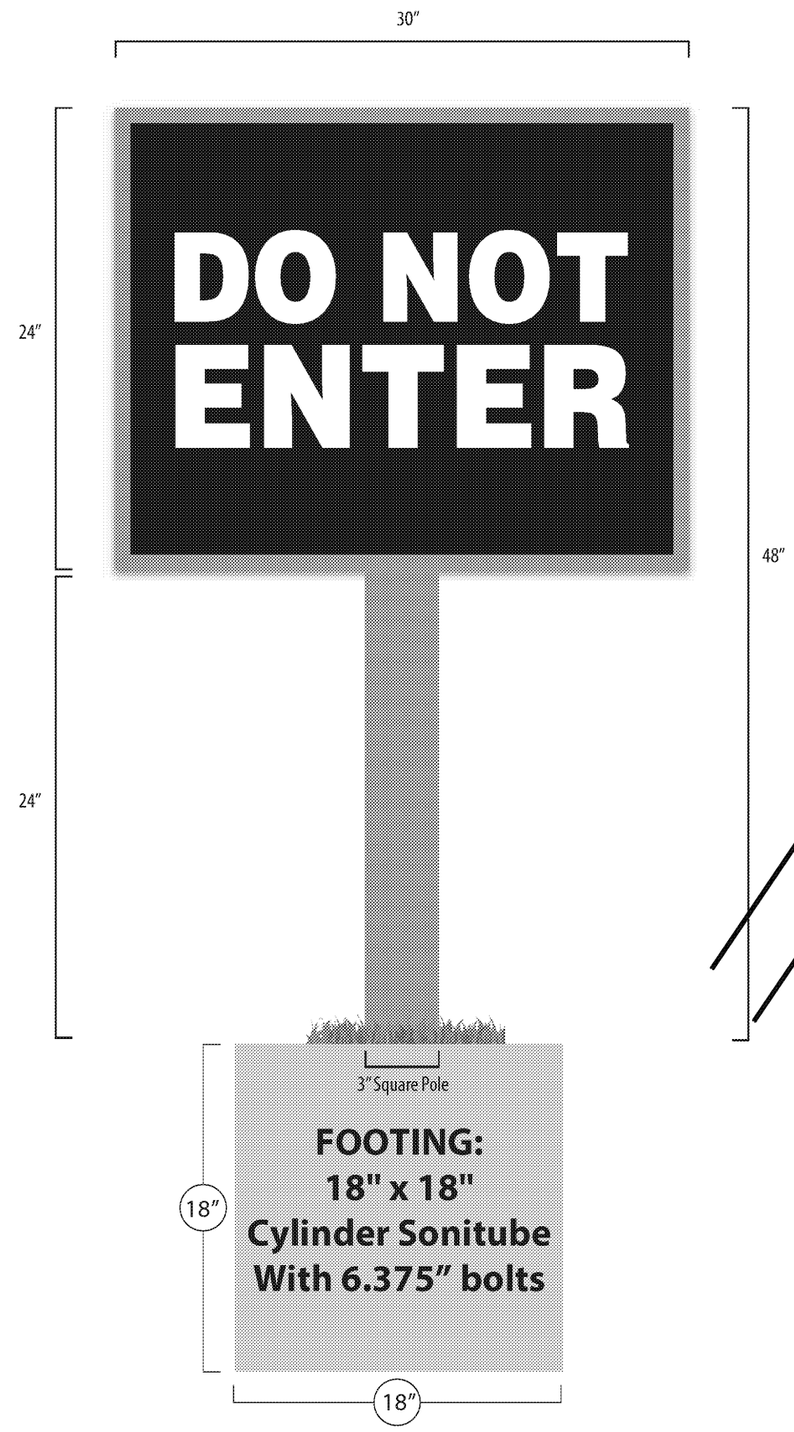

Install Location

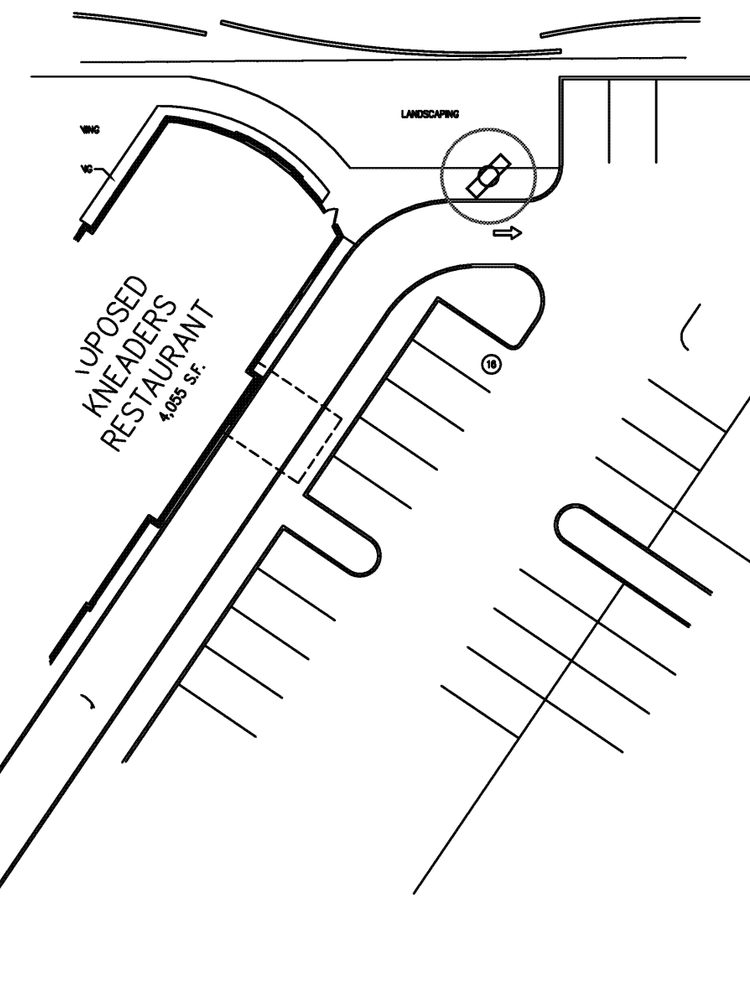

SIGNGUYS
801-268-6388 · WWW.THESIGNGUYS.ORG